STATE	PROJECT NO.	YEAR	SHEET NO.	TOTAL SHEETS
KANSAS	87 N-0243-01	2005	135	169

Federal Aid No. STP N024(301)

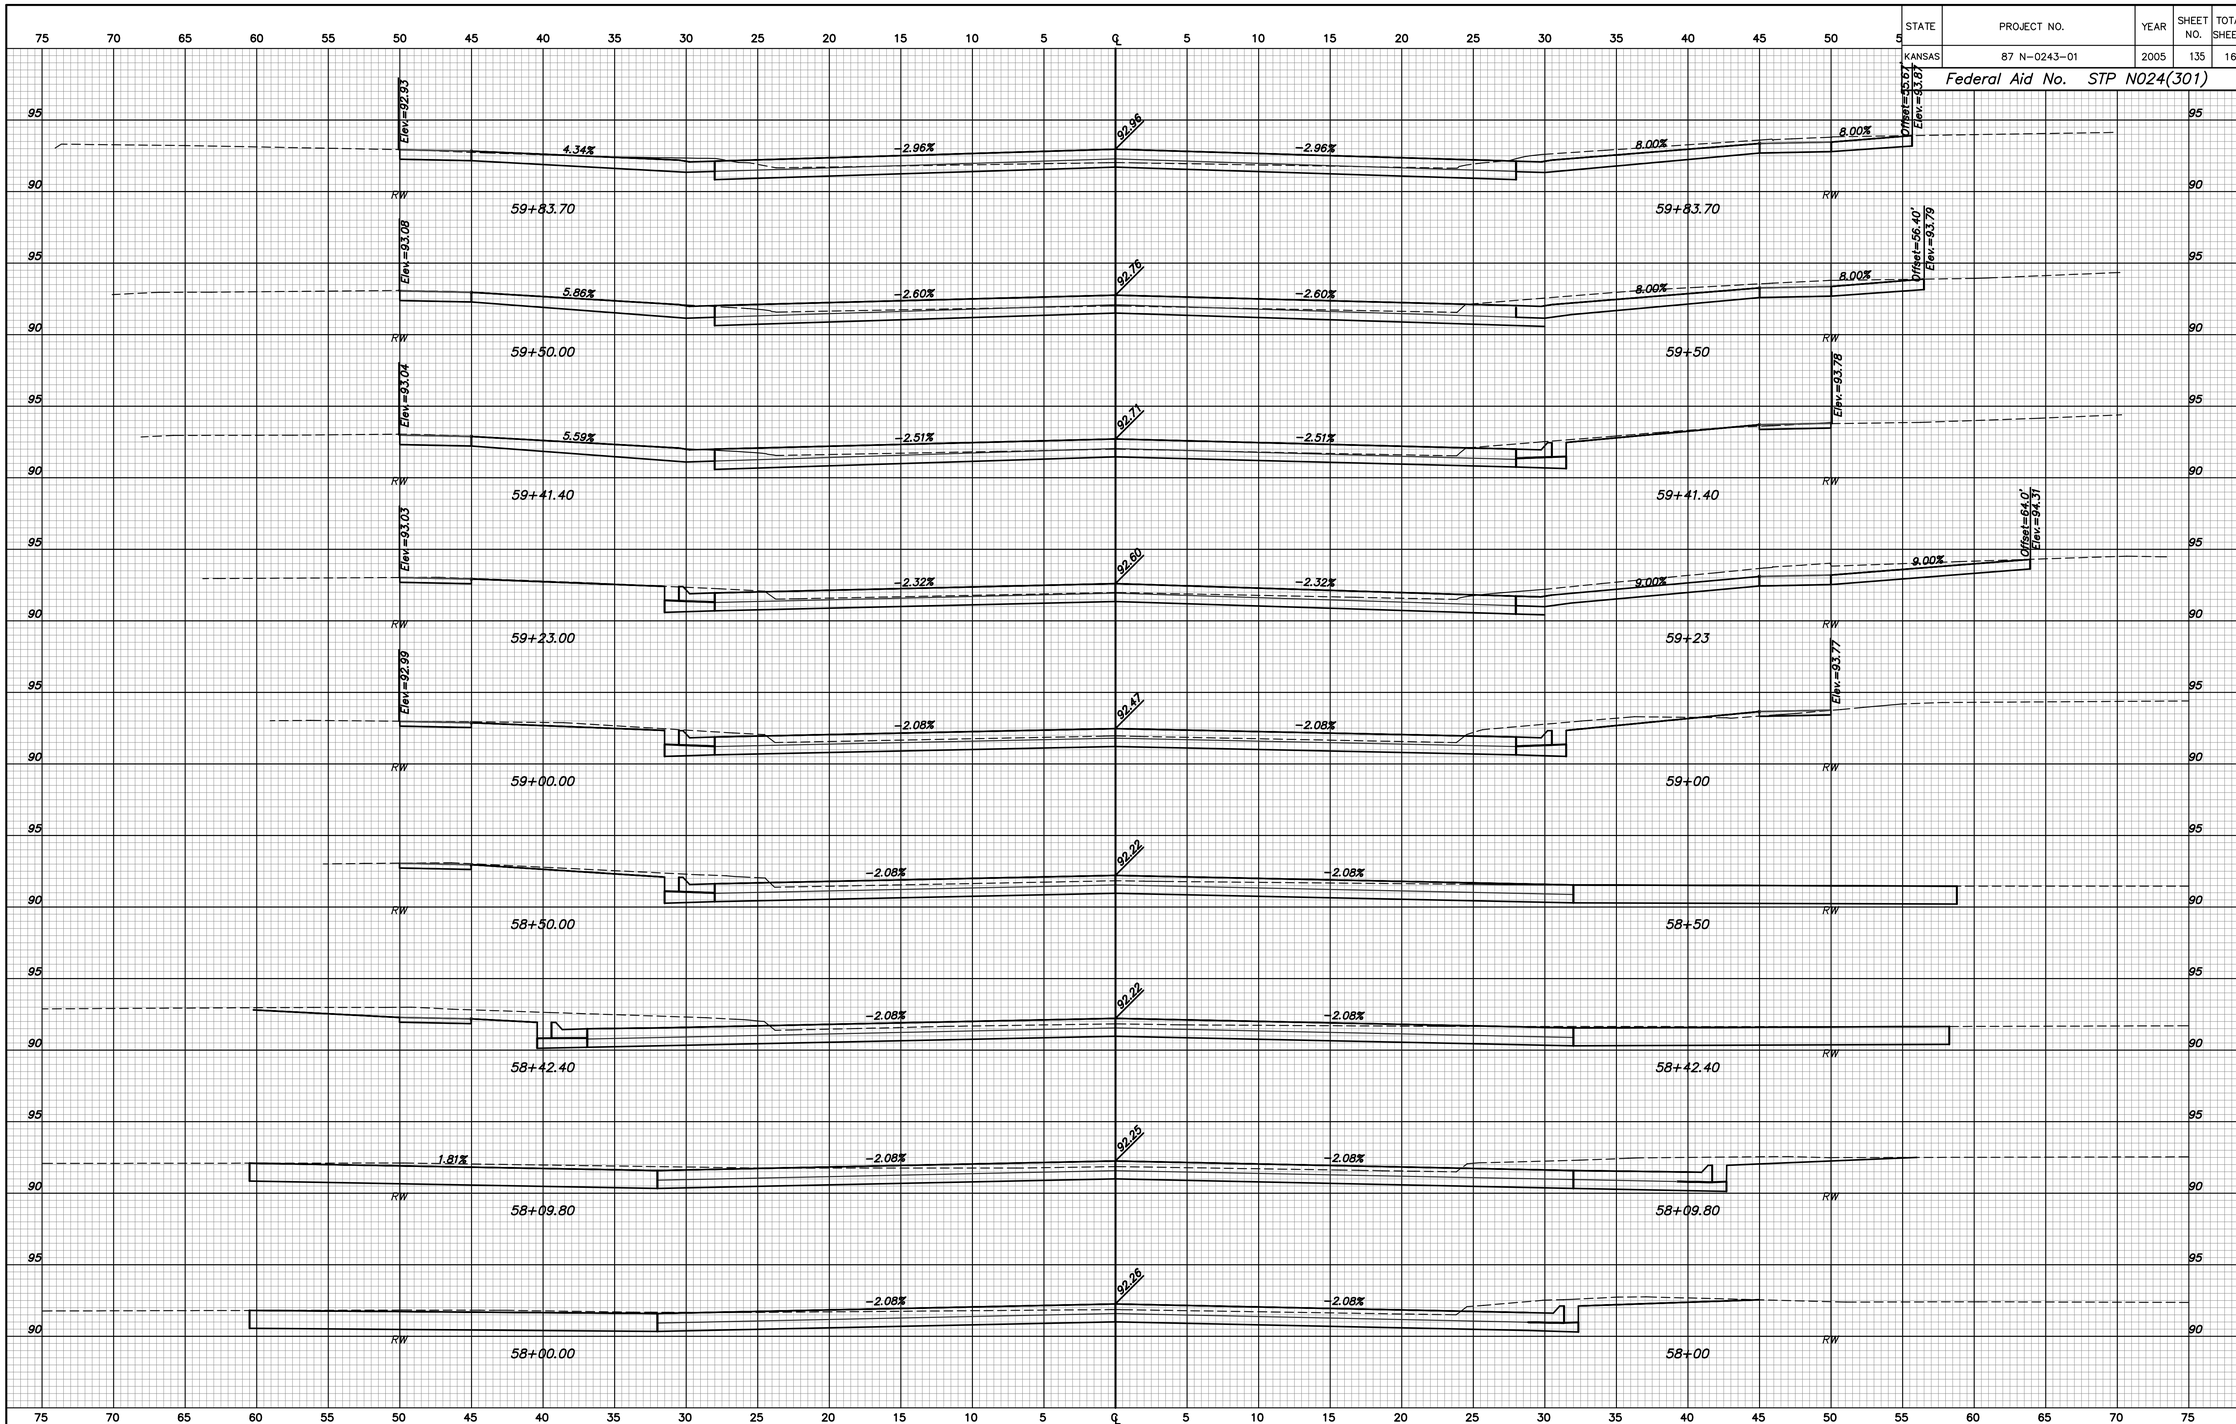

SCALES:
1" = 5' Horizontal
1" = 5' Vertical

SENECA AVENUE
STA. 58+00 TO STA. 59+83.70

No.	Date	By	Approved	Revision

SENECA STREET
I-235 TO 31ST STREET
CITY OF WICHITA, KANSAS
CROSS SECTIONS (SENECA STREET)
STA. 58+00 TO 59+83.70

POE & ASSOCIATES, INC.
CONSULTING ENGINEERS
5940 E. Central, Suite 200 Wichita, KS 67208-1242
Phone 316/685-4114 FAX 316/685-4444

FINAL

Engineer: P. FERGUSON
Designer: J. UNRUH
KDOT Job No.: 87 N-0502-01 Poe Job No.: 1794
Date: JANUARY 2010