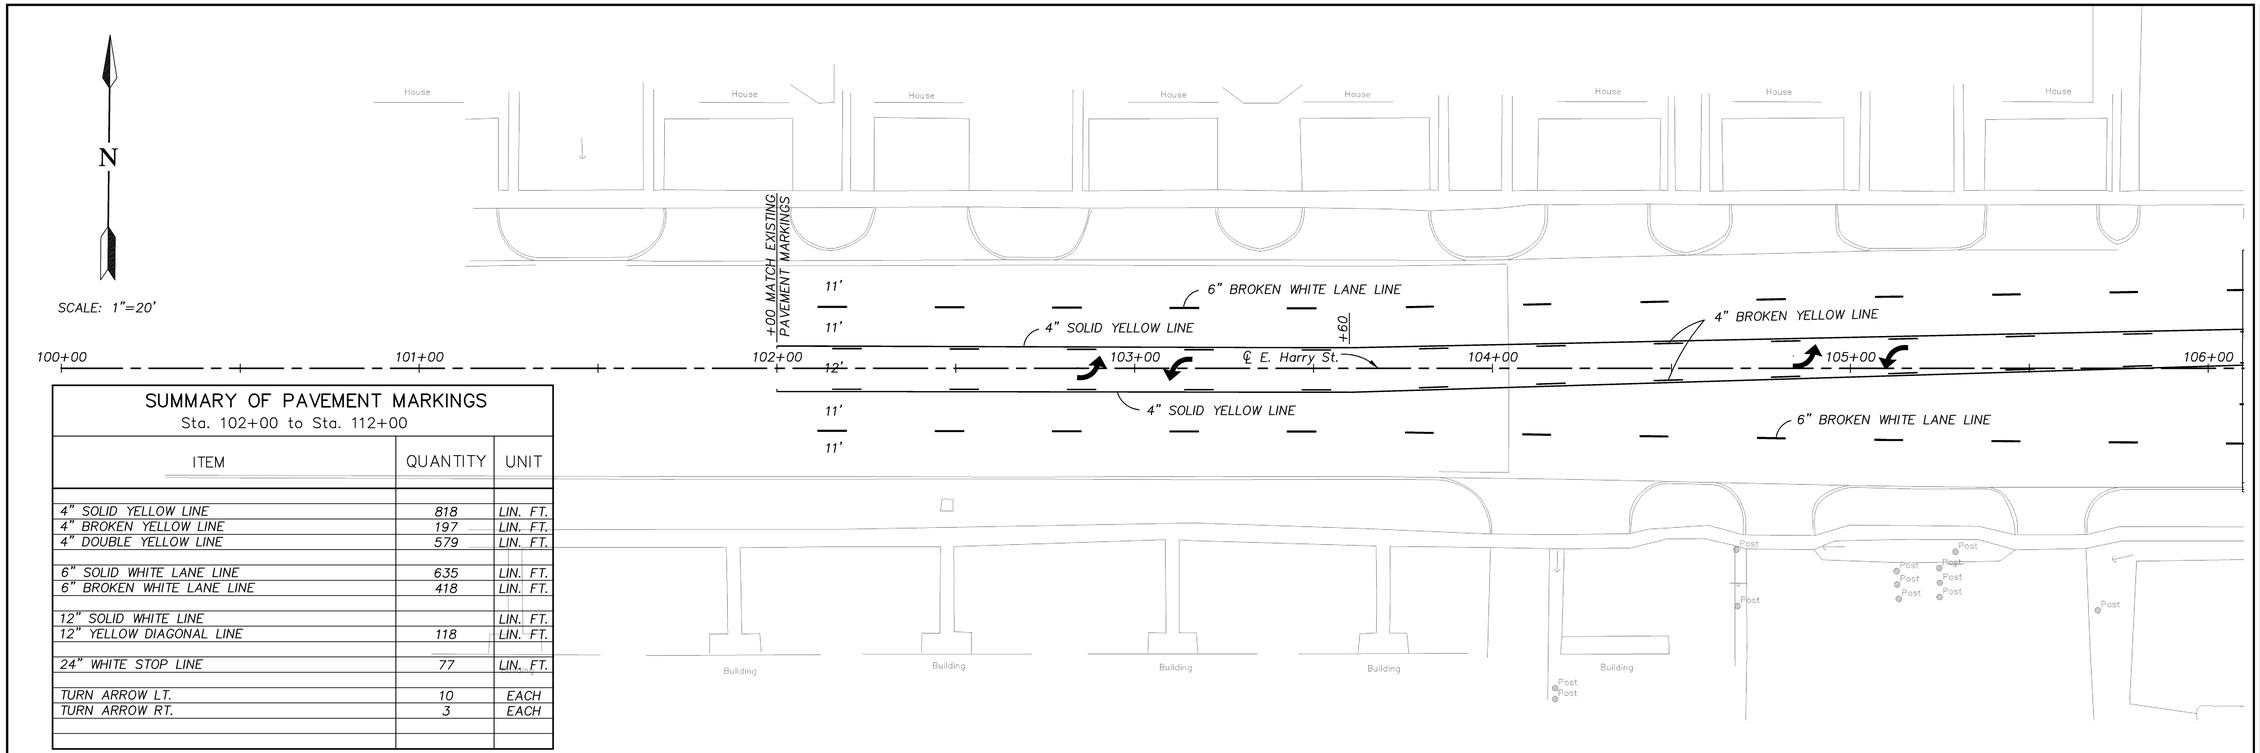

SUMMARY OF PAVEMENT MARKINGS
Sta. 102+00 to Sta. 112+00

ITEM	QUANTITY	UNIT
4" SOLID YELLOW LINE	818	LIN. FT.
4" BROKEN YELLOW LINE	197	LIN. FT.
4" DOUBLE YELLOW LINE	579	LIN. FT.
6" SOLID WHITE LANE LINE	635	LIN. FT.
6" BROKEN WHITE LANE LINE	418	LIN. FT.
12" SOLID WHITE LINE		LIN. FT.
12" YELLOW DIAGONAL LINE	118	LIN. FT.
24" WHITE STOP LINE	77	LIN. FT.
TURN ARROW LT.	10	EACH
TURN ARROW RT.	3	EACH

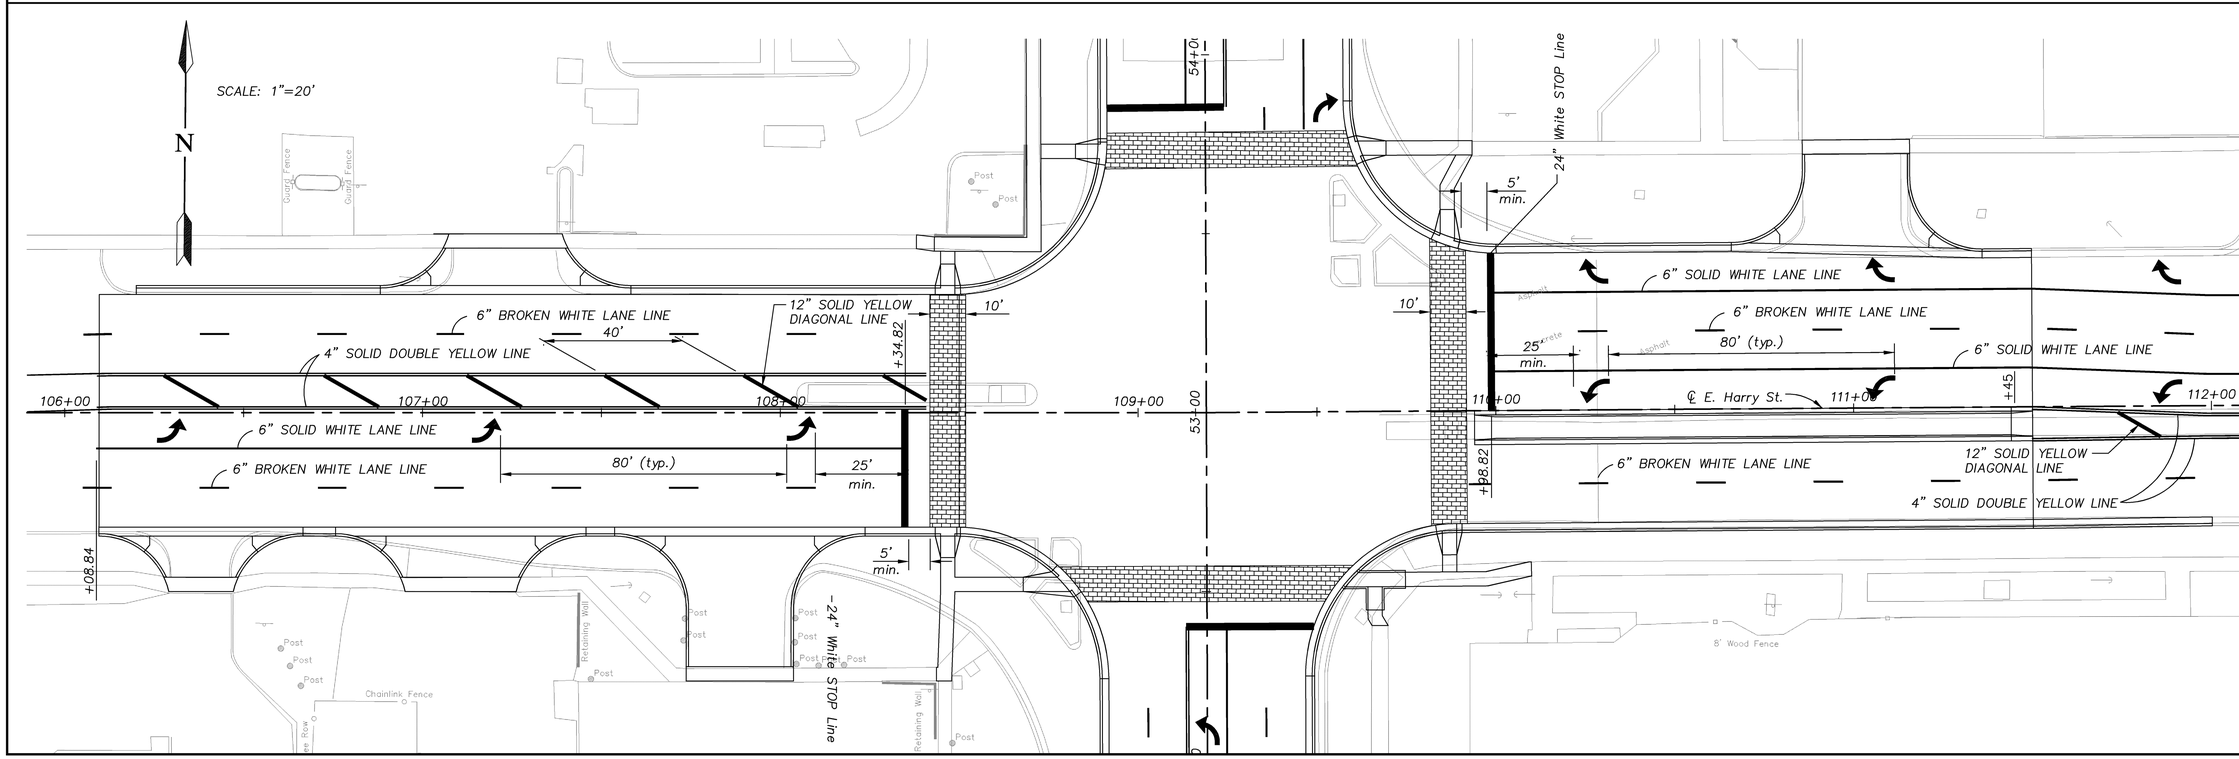

REVISED

SEAL:

KEVIN K. HOLLAND LICENSED 16491 KANSAS PROFESSIONAL ENGINEER 8/8/11

Cook, Flatt & Strobel ENGINEERS, P.A.

CFS

CFS PROJECT NO: 10-5048

CITY OF WICHITA, KANSAS

E. HARRY ST. & WOODLAWN ST. INTERSECTION

DATE: 08-01-11 DESIGNED BY: KKH DRAWN BY: BMC CHECKED BY: KNB

SHEET TITLE: PAVEMENT MARKING PLAN

PROJECT NUMBER 87N-0494-01

FINAL PLANS

SHEET NUMBER: 42 of 69

J:\2010\Proj\10504040\DWG\HARRY PVMT MARKING PLAN.dwg, HARRY-01, 8/28/2011 4:19:14 PM