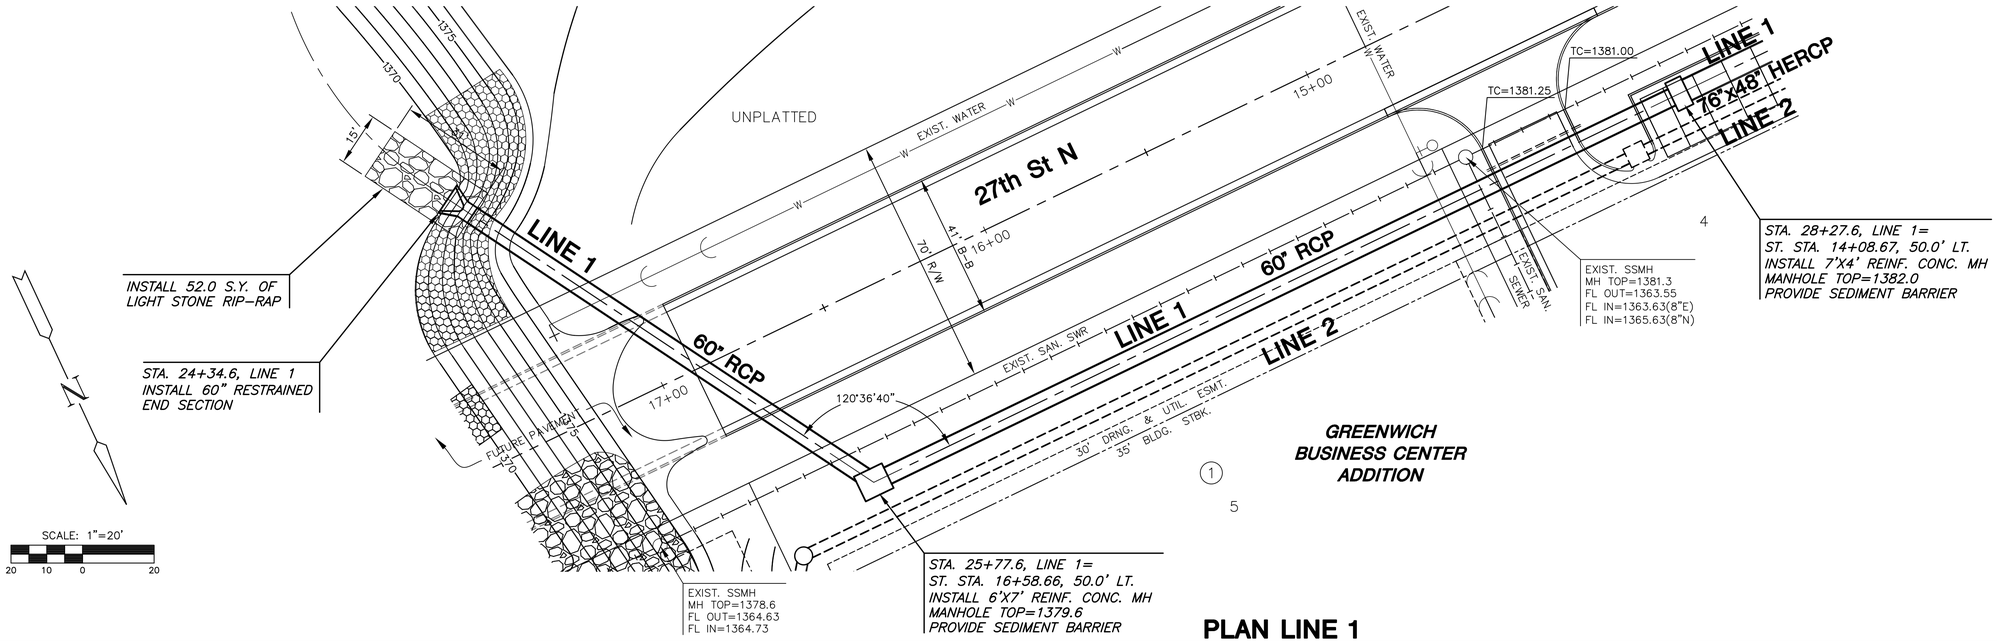

PLAN LINE 1

PROFILE LINE 1

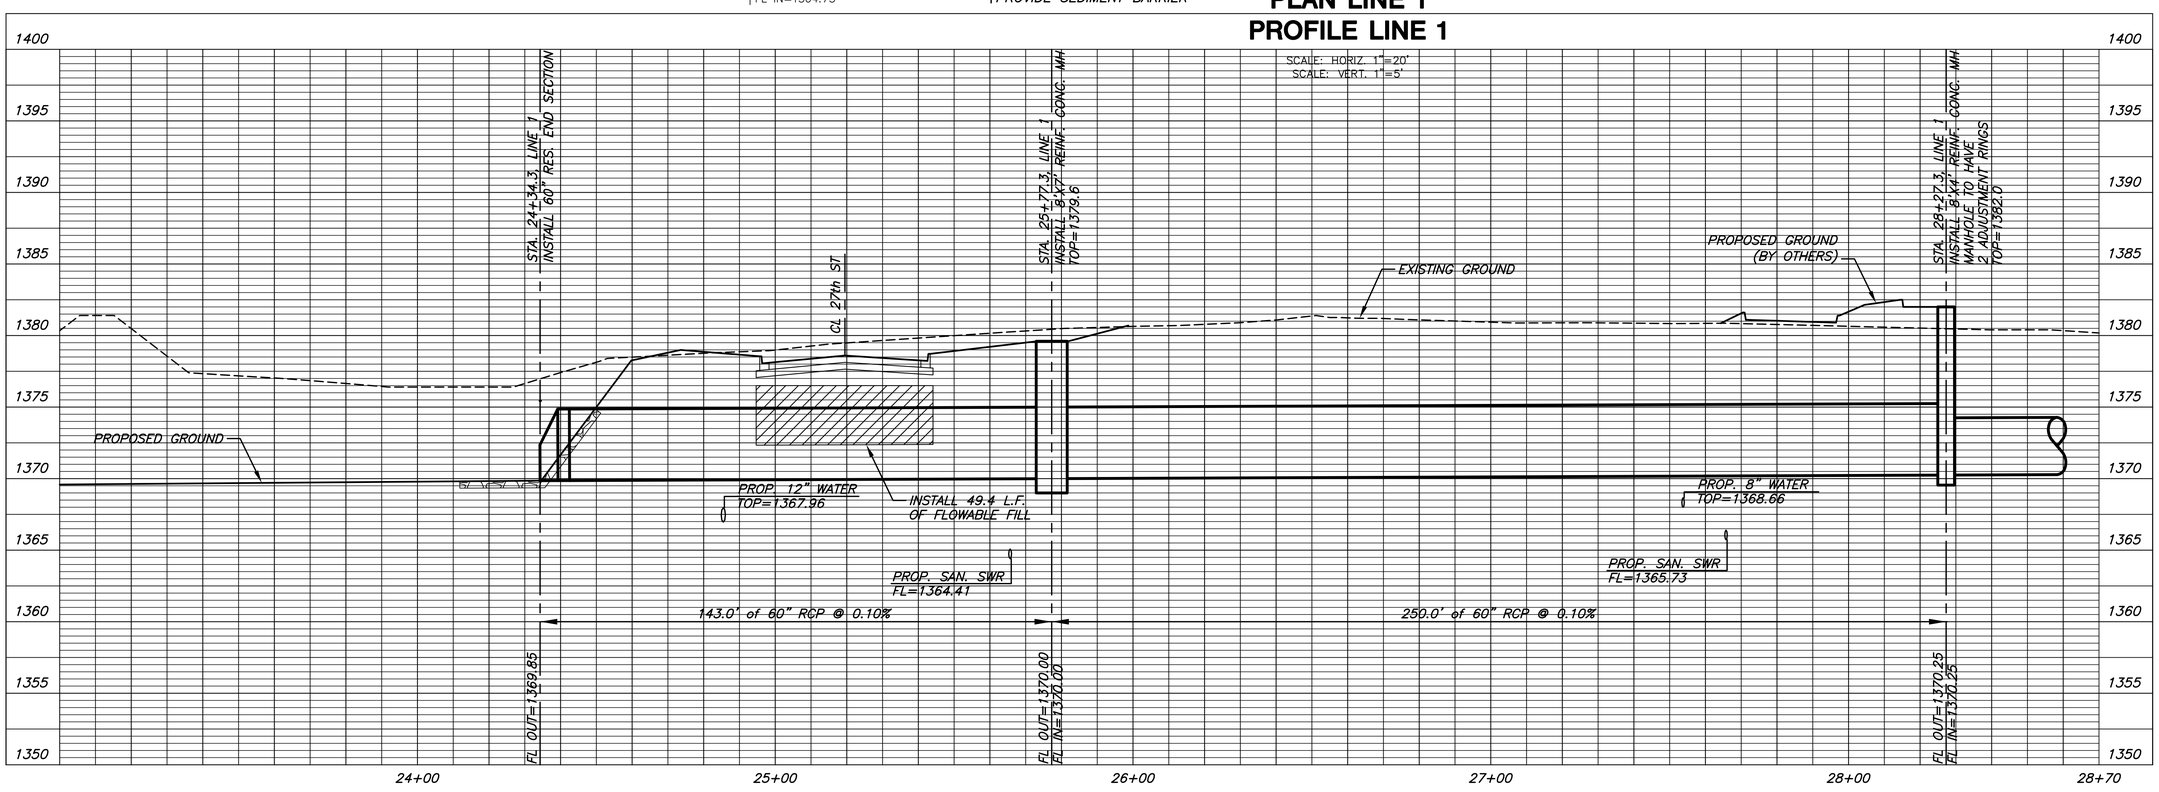

MKEC ENGINEERING CONSULTANTS, INC.
411 N. WEBB ROAD
WICHITA, KS. 67206
316 - 684 - 9600

PAVING AND INCIDENTAL DRAINAGE PLANS FOR

GREENWICH BUSINESS CENTER

PHASE 1

LINE 1
SHEET TITLE

472-84981
PROJECT NUMBER

DFL / JWC / GJA
DESIGNED DRAWN CHECKED

ISSUED
October 2011

REVISED

SHEET NO.
16 of 32

J:\CIVIL\05039\DWG\CIVIL3D\SWS\05039_D4.DWG

PLOTTED: Wednesday, November 02, 2011 @ 01:59PM