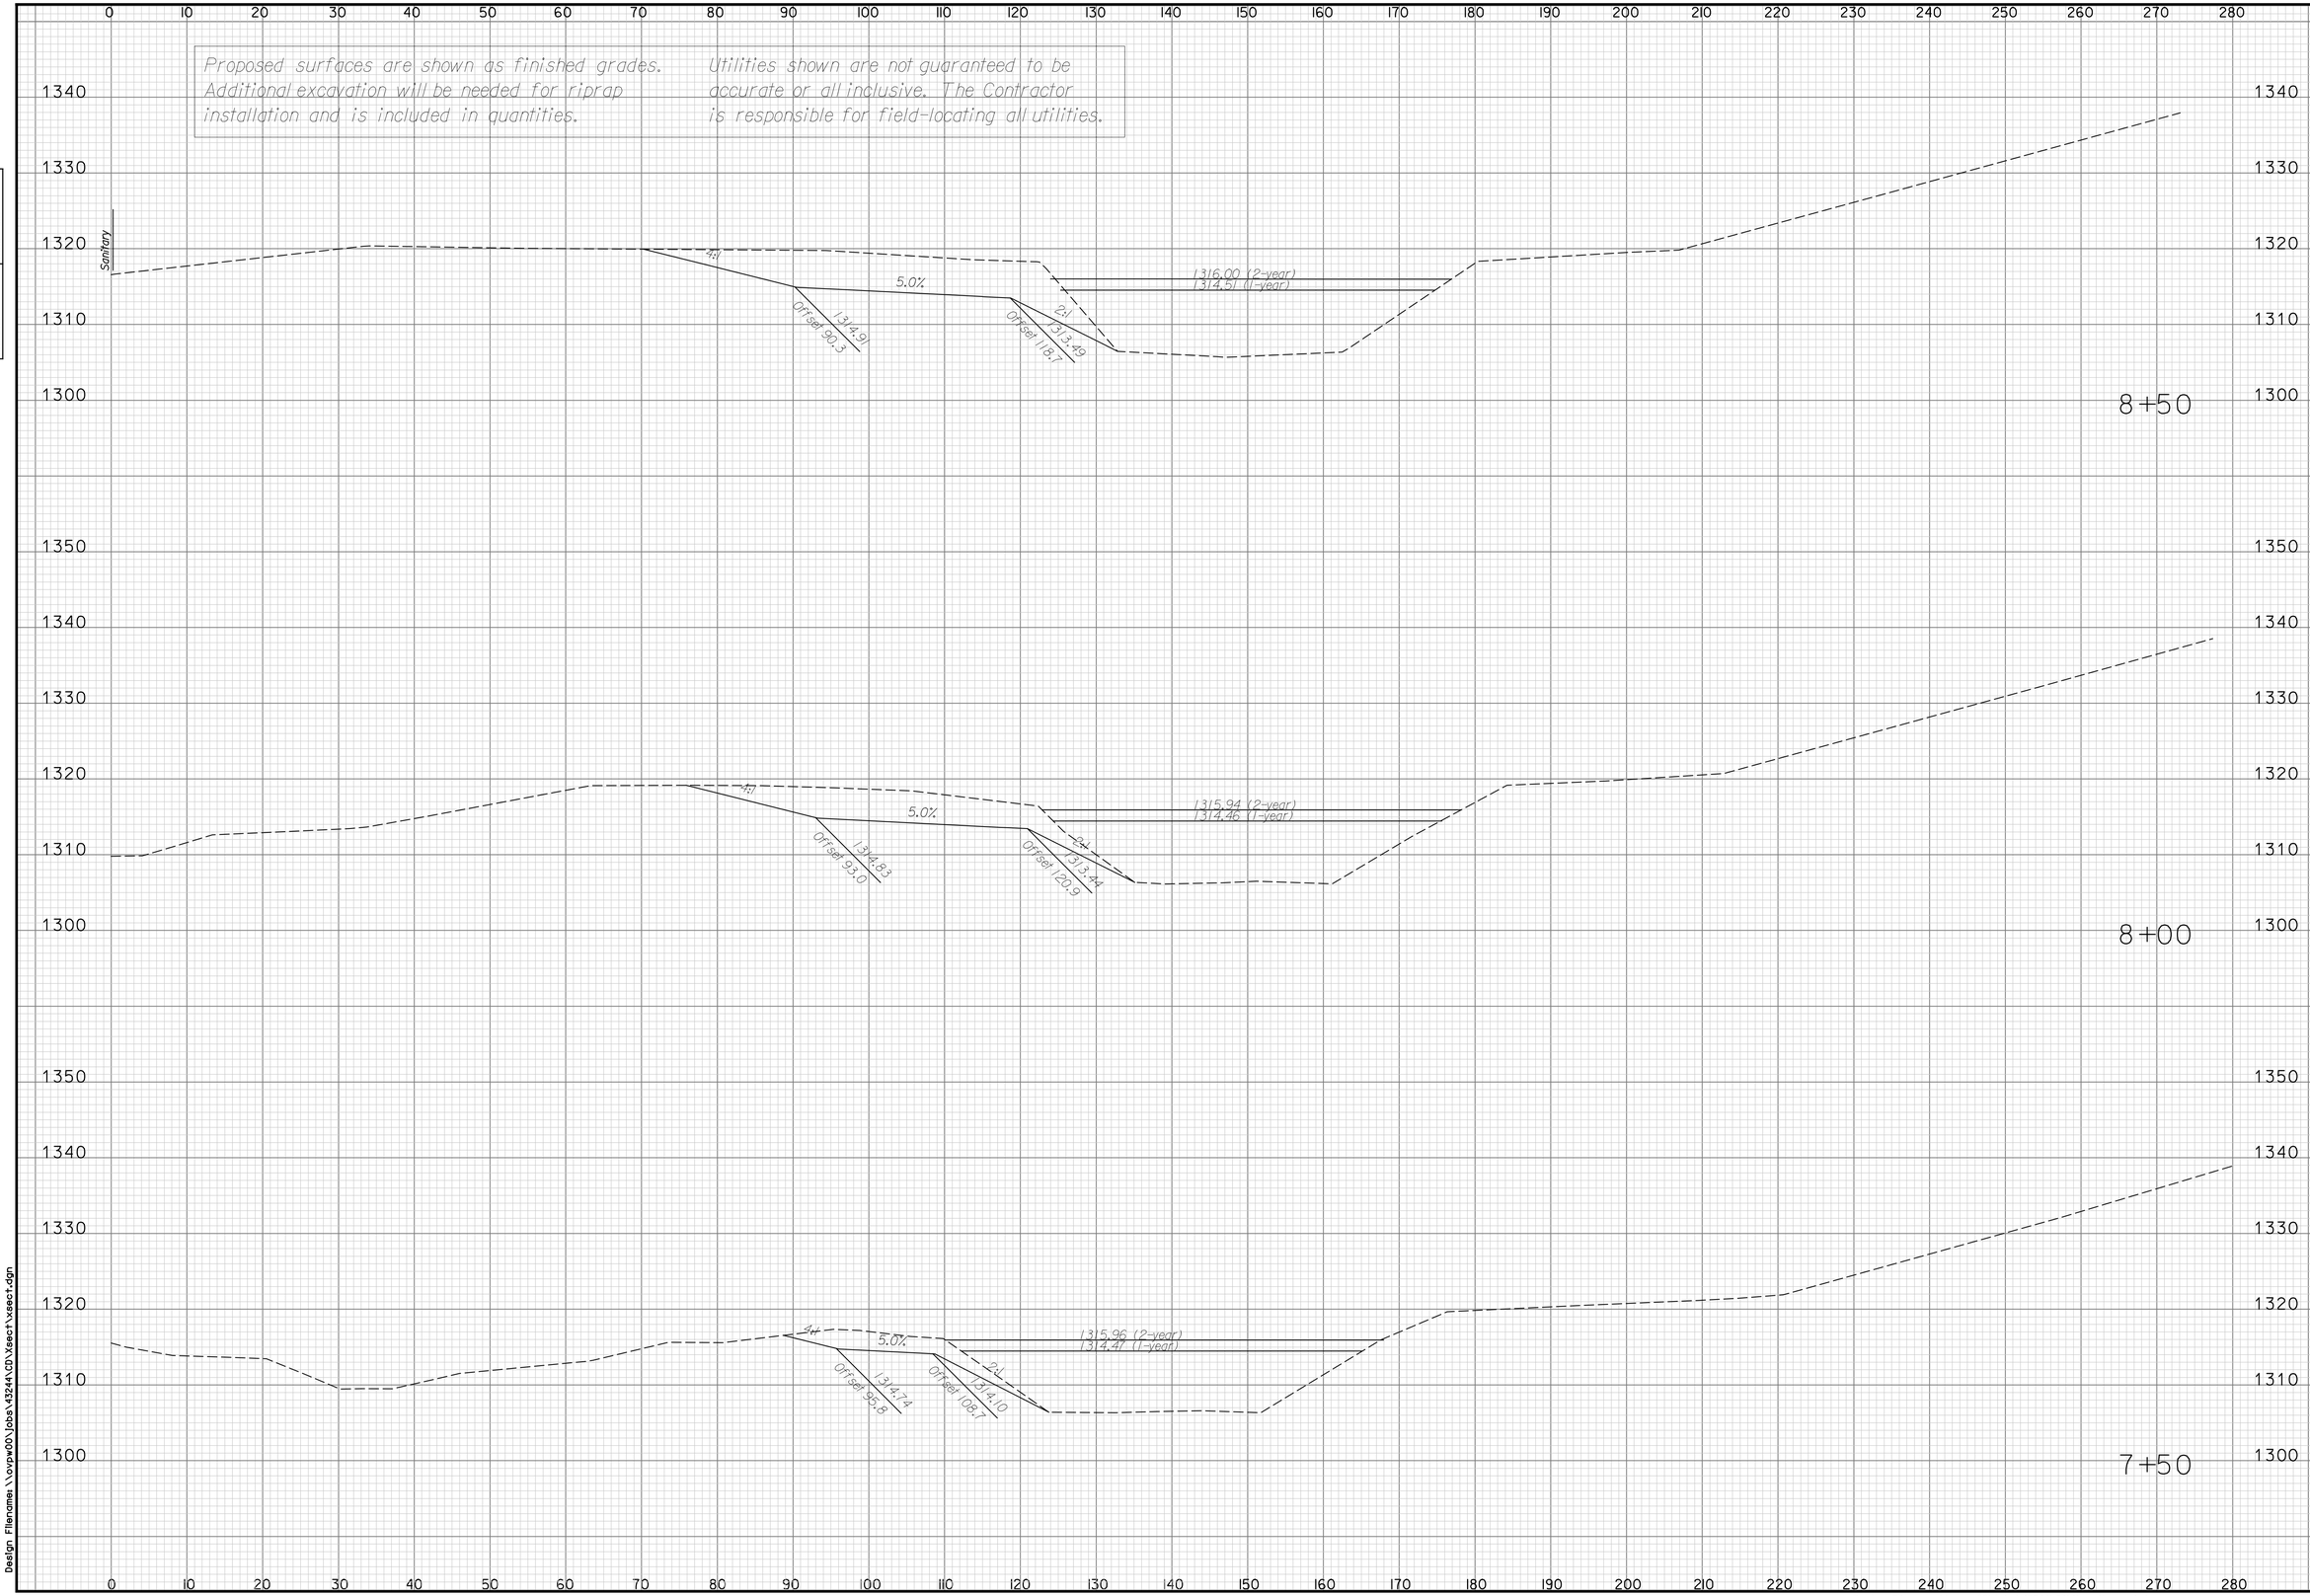

SHEET NO.	TOTAL SHEETS
37	76

HNTB
7450 W 130th St., Suite 400
Overland Park, KS 66213
(913) 491-9333

CITY OF WICHITA, KANSAS

NO.	DATE	REVISIONS	BY	APP'D
4				
3				
2				
1				

CROSS SECTIONS
STA. 7+50 TO STA. 8+50

APPROVED	
DESIGNED	DETAILED
DESIGN CK.	DETAIL CK.
QUANTITIES	TRACED
QUAN.CK.	TRACE CK.

Plotted on:Monday November 03, 2008 03:45 PM Models$$$$$$IP_MODEL$$$$$
By: amest-dgn Plot Scale: 9.8695988i Pen Table:FullSize.pen
Design Filename: \\ovpw00\Jobs\43244\CD\Xsect\xsect.dgn

Design Filename: \\ovpw00\Jobs\43244\CD\Xsect\xsect.dgn