Proposed surfaces are shown as finished grades. Additional excavation will be needed for riprap installation and is included in quantities.

Utilities shown are not guaranteed to be accurate or all inclusive. The Contractor is responsible for field-locating all utilities.

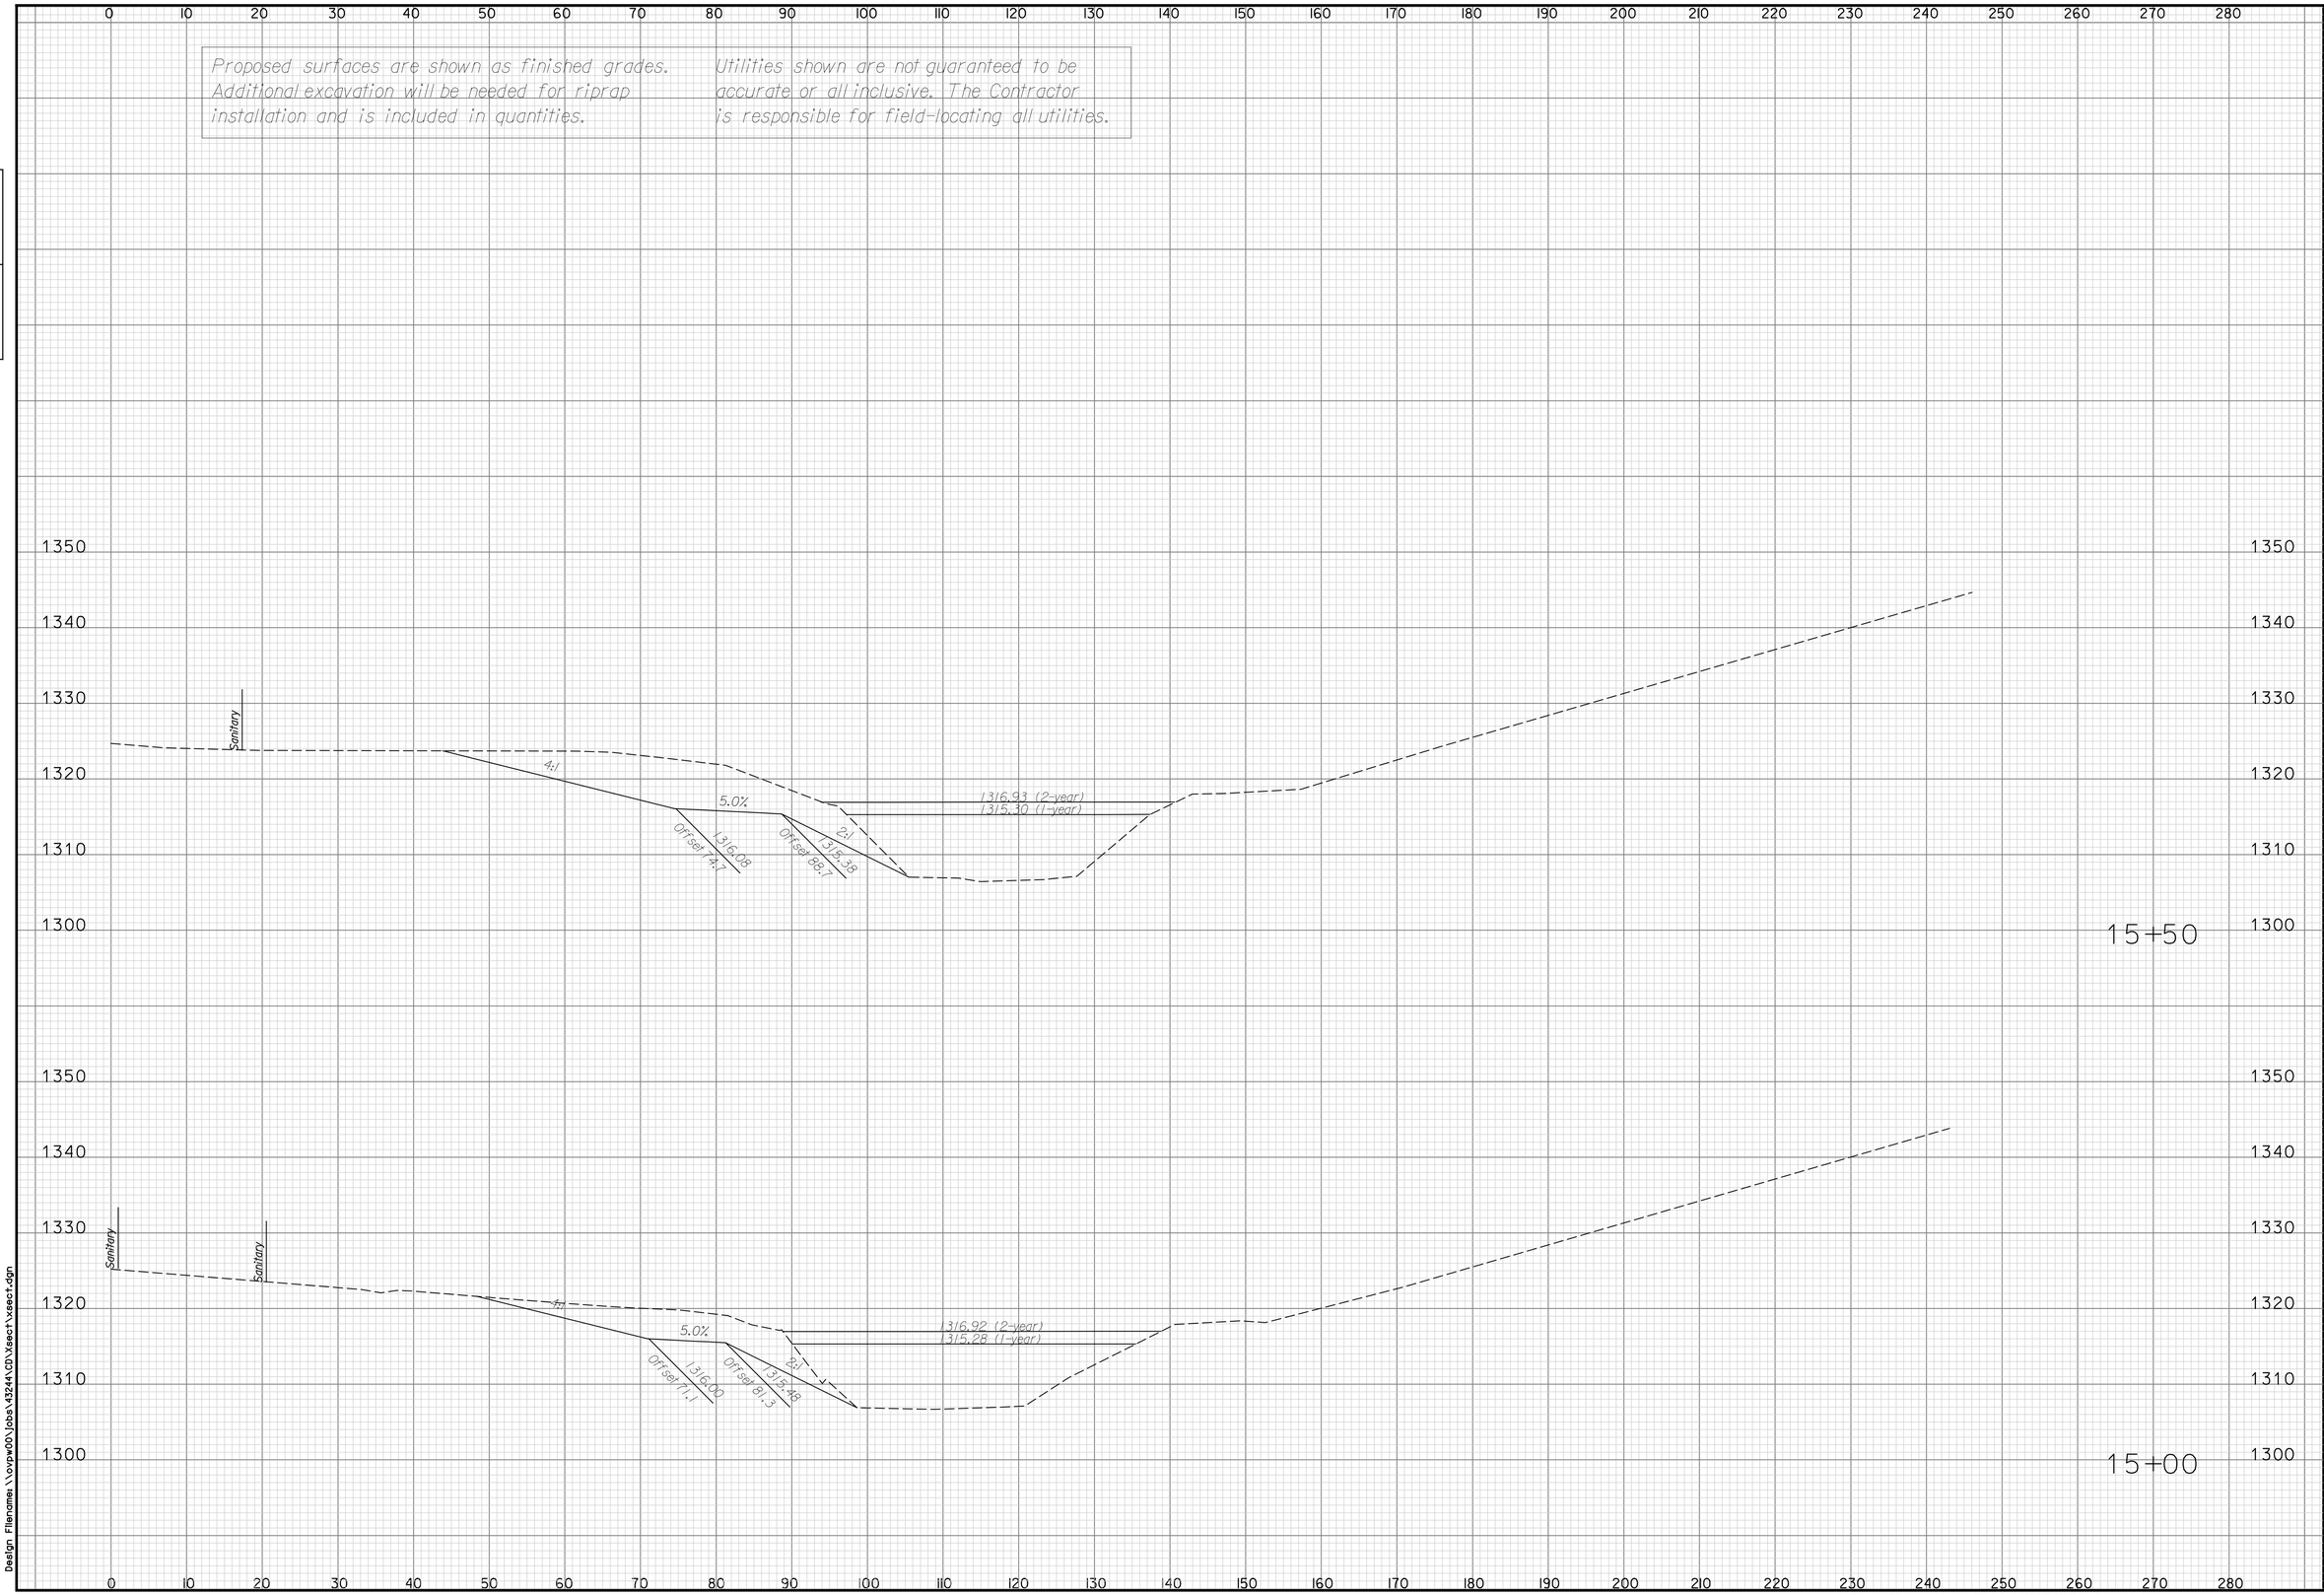

APPROVED	
DESIGNED	DETAILED
DESIGN CK.	DETAIL CK.
QUANTITIES	TRACED
QUAN.CK.	TRACE CK.

SHEET NO.	TOTAL SHEETS
43	76

7450 W 130th St., Suite 400
Overland Park, KS 66213
(913) 491-9333

HNTB

CITY OF
WICHITA, KANSAS

WICHITA

NO.	DATE	REVISIONS	BY	APP'D
4				
3				
2				
1				

CROSS SECTIONS
STA. 15+00 TO STA. 15+50

Plotted on:Wednesday, November 26, 2008 10:29 AM Model:$$$$$IP_MODEL$$$$$
By: amestdogh Plot Scale: 9.869586ti Pen Table:fullsize.pen
Design Filename: \\ovpw00\Jobs\43244\CD\Xsect\xsect.dgn

Design Filename: \\ovpw00\Jobs\43244\CD\Xsect\xsect.dgn