BENCHMARKS:
RR Spike in N. Face of PP in N. R/W of Maple N. of Nineiron. Elev. = 177.01 (City Datum)

"□" Cut center of north Headwall of RCBC in N. R/W of Maple 570' East of centerline of City View. Elev. = 188.09 (City Datum)

Scale: 1" = 20'
• = Iron

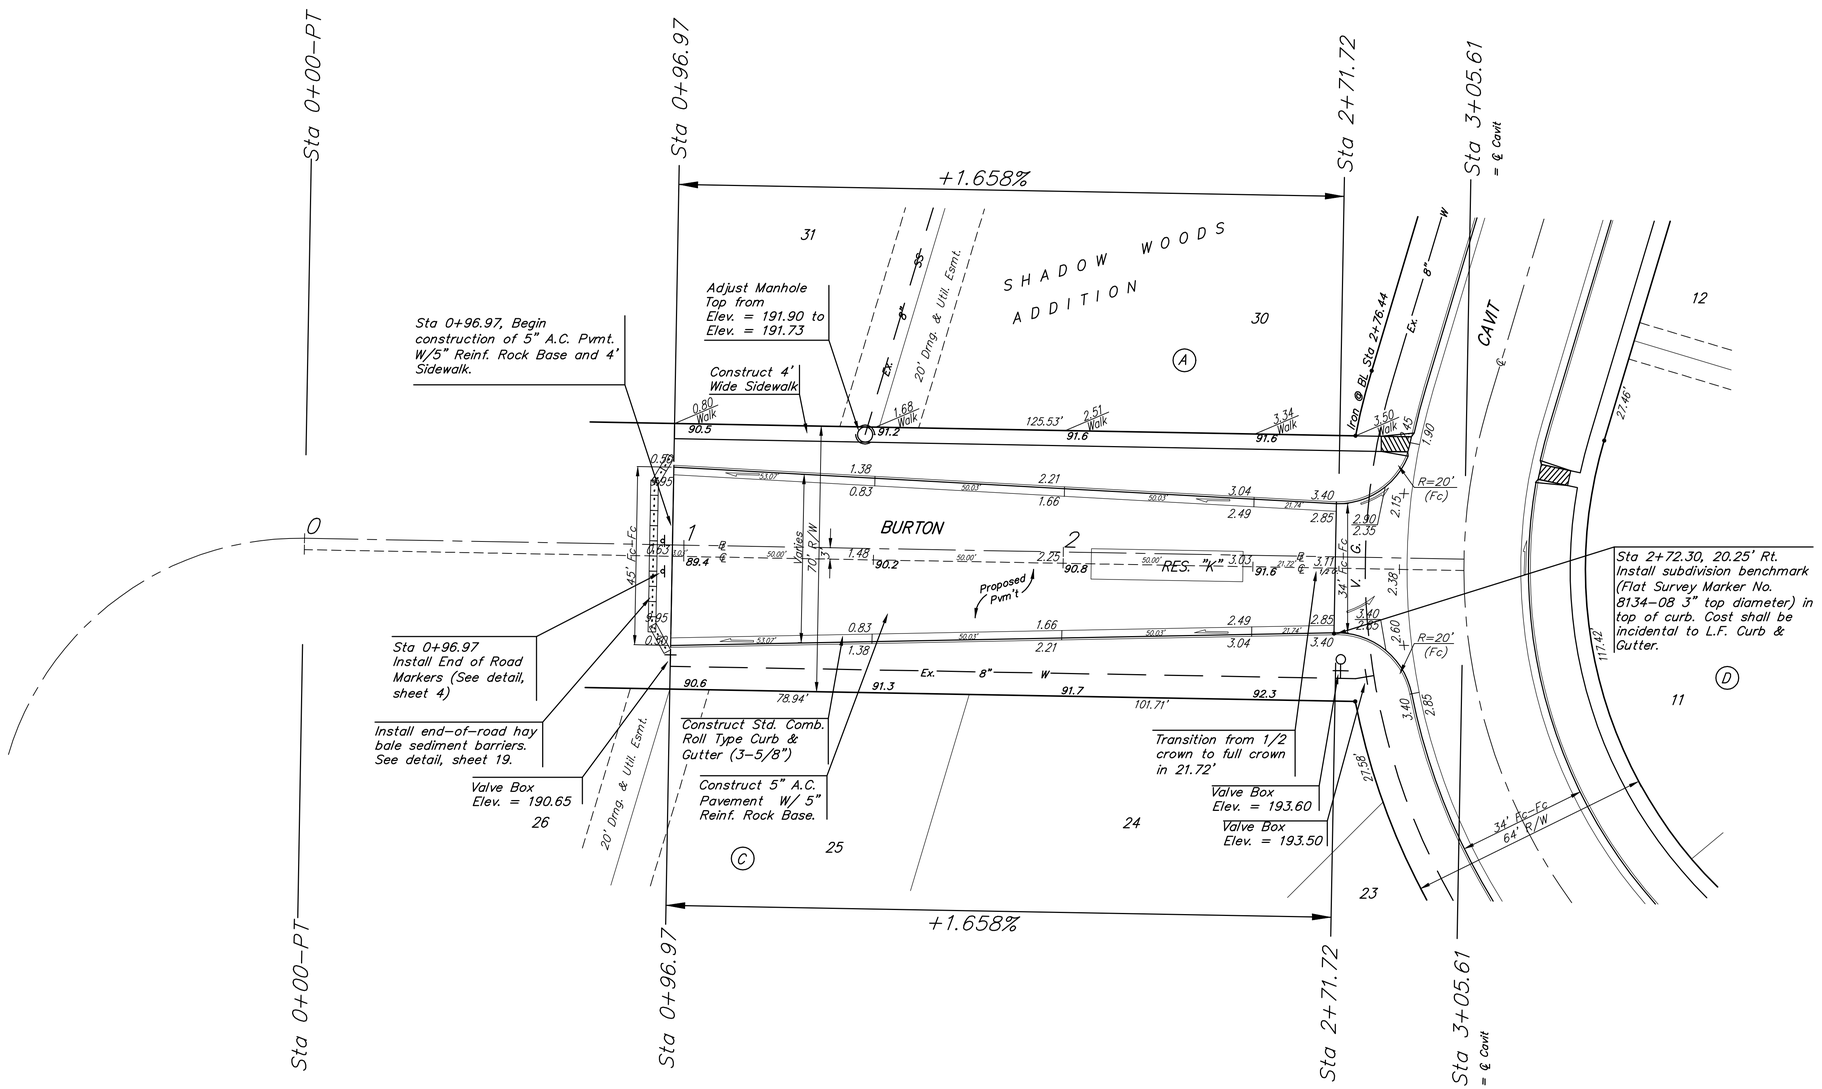

Subdivision Bench Marks

Street & Station	Location Description	Elevation
Cavit 8+32.31, 17.25' Lt.	Adjacent to Fire Hydrant at W. End of N. Curb Return of Cavit & Decker	
Burton 2+72.30, 20.25' Rt.	Adjacent to Fire Hydrant at N.W. End of N.E. Curb Return of Cavit and Burton	

NOTE: ROLL TYPE CURB & GUTTER TO BE CONSTRUCTED ON THE PAVEMENT SHOWN ON THIS SHEET. TOP OF CURB ELEVATIONS ARE GIVEN FOR FULL HEIGHT CURB.

Baughman

SHADOW WOODS ADD. - PH II
BURTON
STA 0+96.97 TO STA 3+05.61

Baughman Company, P.A. 315 Ellis St. Wichita, KS 67211 P 316.262.7271 F 316.262.0149
ENGINEERING | SURVEYING | PLANNING | LANDSCAPE ARCHITECTURE

PROJECT NUMBER 472-83722
DESIGN
DRAWN TMS
APPROVED
DATE 10/04
REVISIONS:
SCALE Noted
SHEET **9** OF **26**

ShadowWoods/Str5 04-04-E876