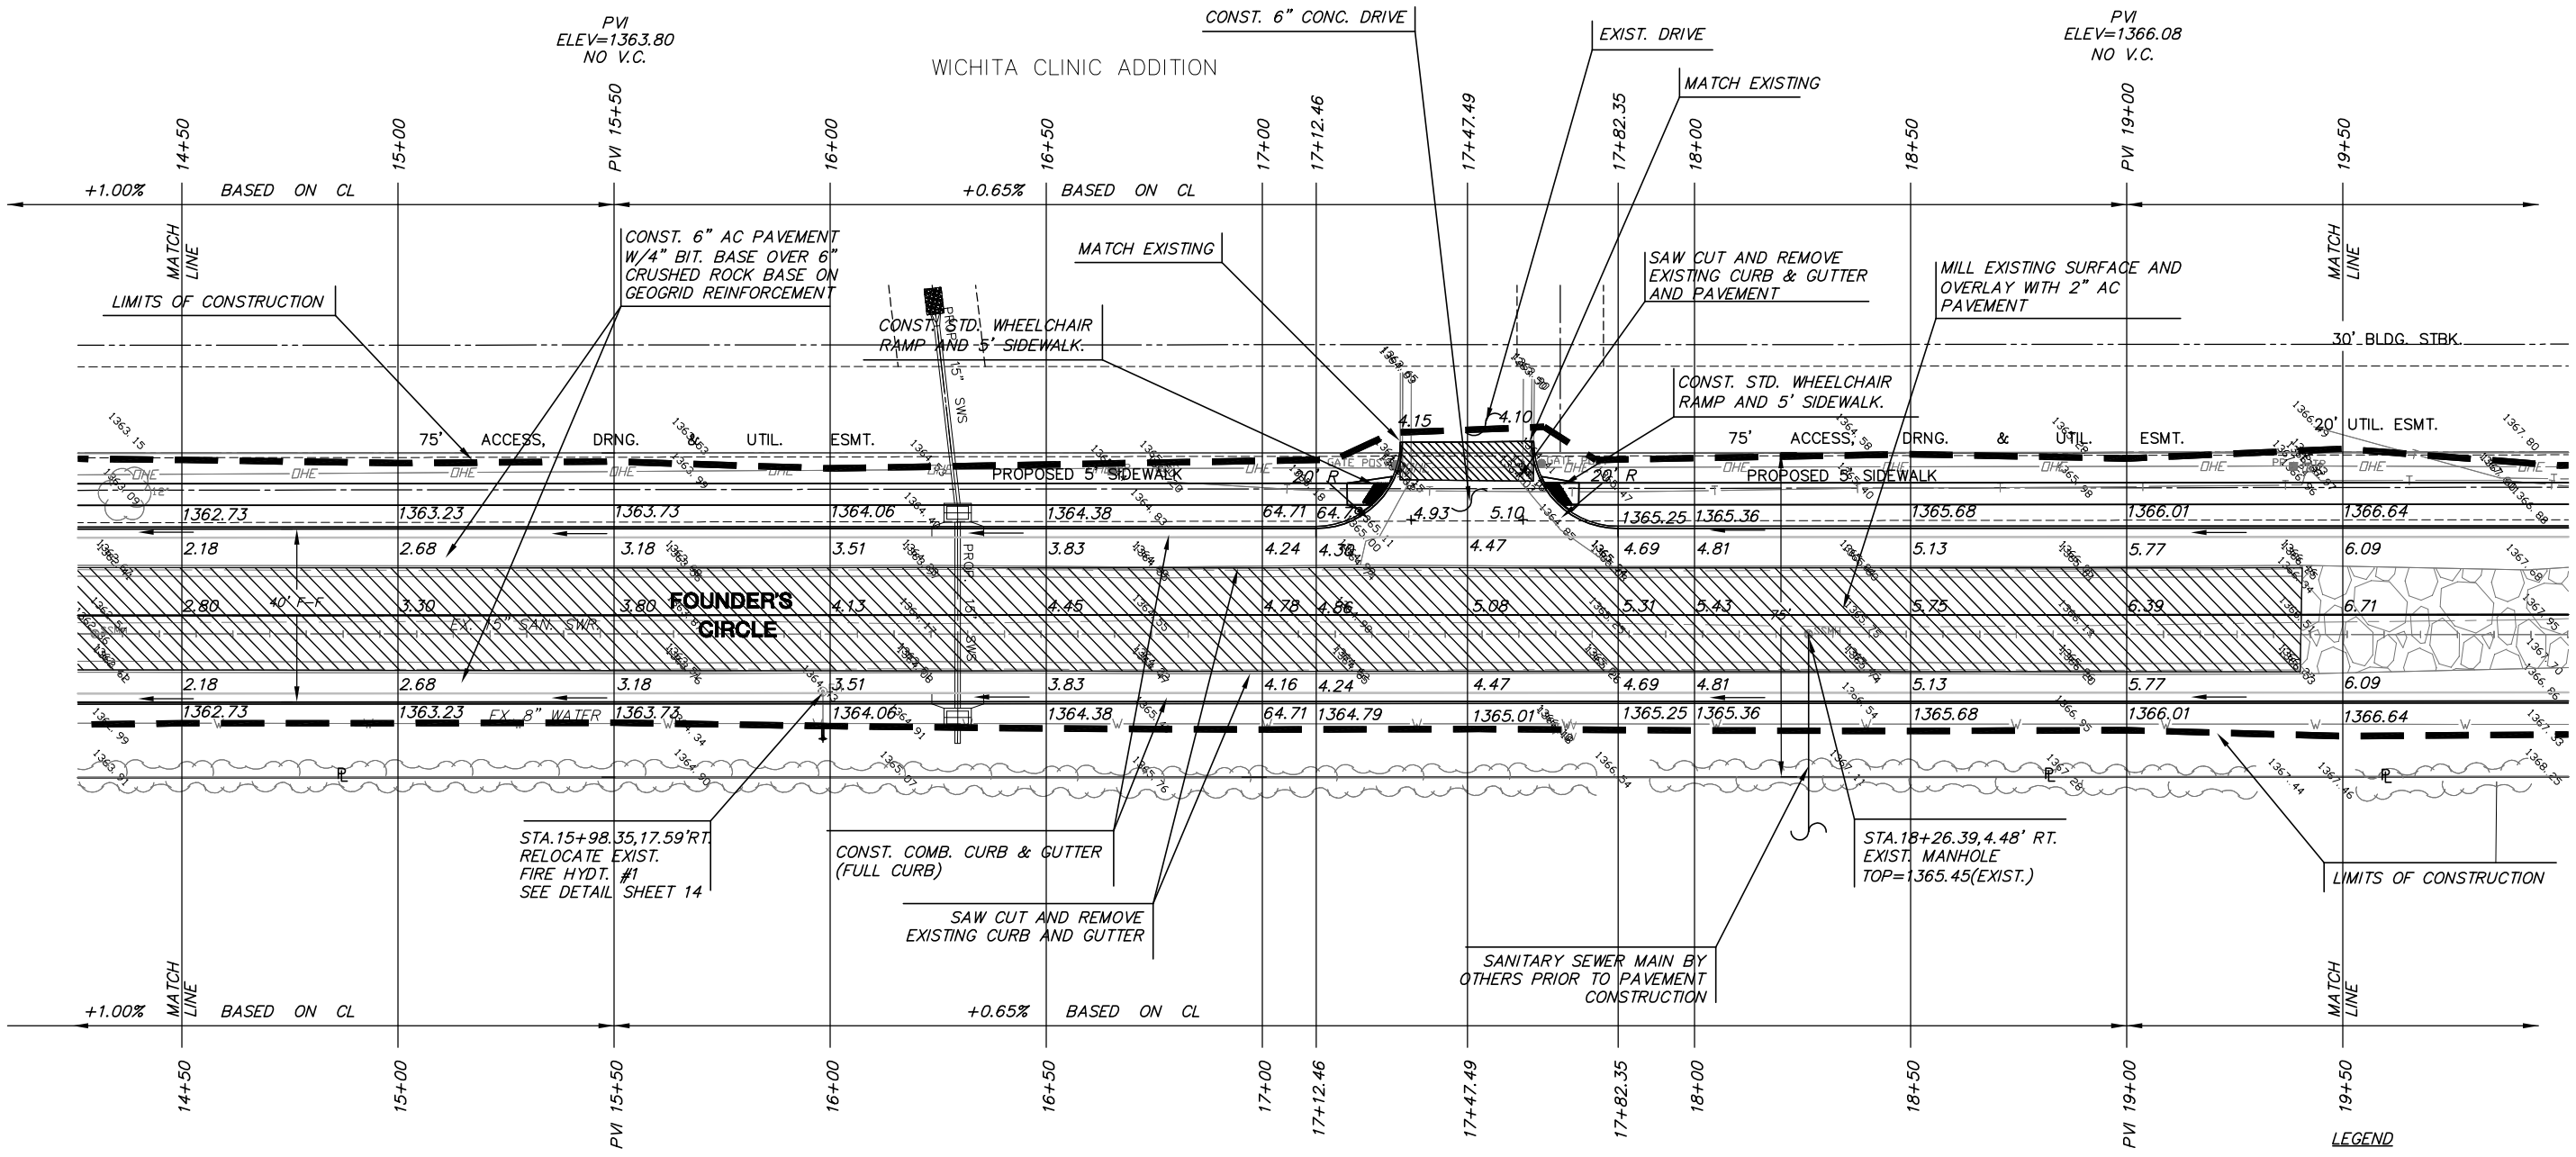

LEGEND

- LIMITS OF CONSTRUCTION
- EXISTING A.C. PAVEMENT
- EXISTING GRAVEL SURFACE

PLAN NOTES:

1. CONTRACTOR TO VERIFY LOCATION AND ELEVATION OF ALL UTILITIES PRIOR TO CONSTRUCTION.
2. CONTRACTOR SHALL PHASE CONSTRUCTION SO AS TO PROVIDE CONTINUOUS ACCESS TO THE HOMEOWNERS ON THE EAST SIDE OF FOUNDER'S CIRCLE.

N

SCALE: 1"=20'

20 10 0 20

H:\ENVR\97168\DWG\PAVE\97168E2

MKEC
ENGINEERING CONSULTANTS
411 N. WEBB ROAD
WICHITA, KS. 67206
316-684-9600

FOUNDER'S CIRCLE
PROJECT NAME

PAVING PLAN
SHEET TITLE

SRS	DM/BFL	GJA
DESIGN BY:	DRAWN BY:	CHECKED BY:
JANUARY 2005	03129_E2	7 / 25
DATE	JOB NO.	SHEET/OF