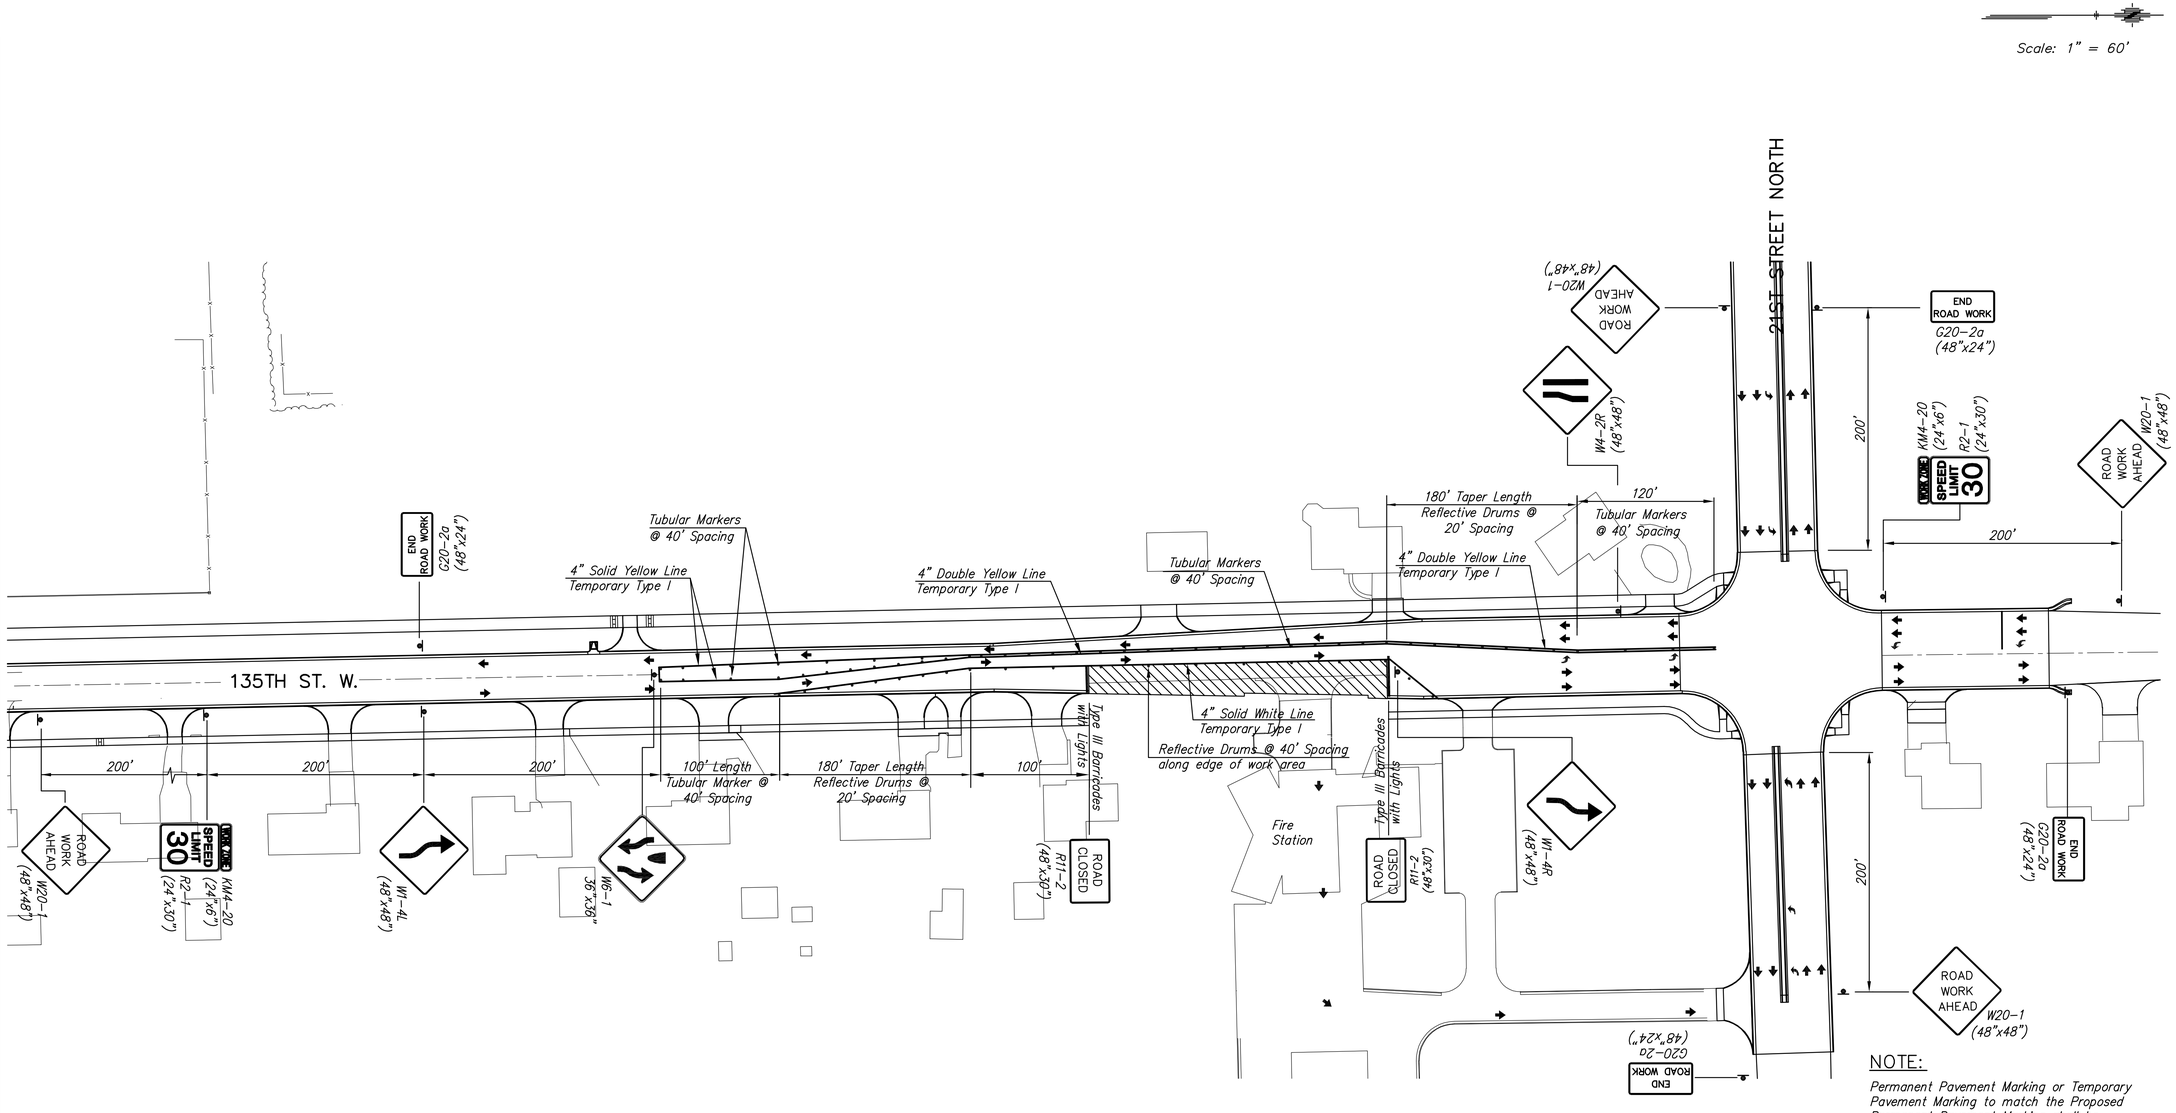

PHASE 4 - 135TH STREET

NOTE:

Permanent Pavement Marking or Temporary Pavement Marking to match the Proposed Permanent Pavement Marking shall be installed on 21st Street and on 135th Street North of 21st Street.

LEGEND

- Type III Barricades with lights
- Mount On Type III Barricade
- One Post Sign
- Two Post Sign
- Traffic Flow
- Work Space
- Channelizing Device
- Temporary Asphalt Pavement

MKEC ENGINEERING CONSULTANTS, INC.
411 N. WEBB ROAD
WICHITA, KS. 67206
316 - 684 - 9600

JAY ANDREW VICTOR
NO. 13288
PROFESSIONAL ENGINEER
NOV. 12, 2012

STREET IMPROVEMENTS FOR 135th Street West

from 13th Street to 21st Street North

TRAFFIC CONTROL PLAN PHASE 4

SHEET TITLE

MKEC PROJ #10265

PROJECT NUMBER

JRA
DESIGN BY

WNJ
DRAWN BY

JRA
CHECKED BY

ISSUED
February 2012

REVISED

SHEET NO.
158 of 231

J:\Civil\10265\DWG\Traffic\10265 TC10

PLOTTED: Thursday, February 16, 2012 @ 11:38AM