BENCHMARK:
BM #105 – Chiseled "+" 8.0' East and 19.7' North of the Centerlines of Both Brookhaven & Oaklawn Drive. Elev. = 1267.84 (NAVD 88)

BENCHMARK:
BM #109 – Chiseled "+" in the Flowline of the Curb at the Midway Point of the SE Curb Return of the Intersection of Oaklawn Drive & Meadowview. Elev. = 1268.20 (NAVD 88)

SCALE:
HORIZONTAL: 1" = 20'
VERTICAL: 1" = 5'

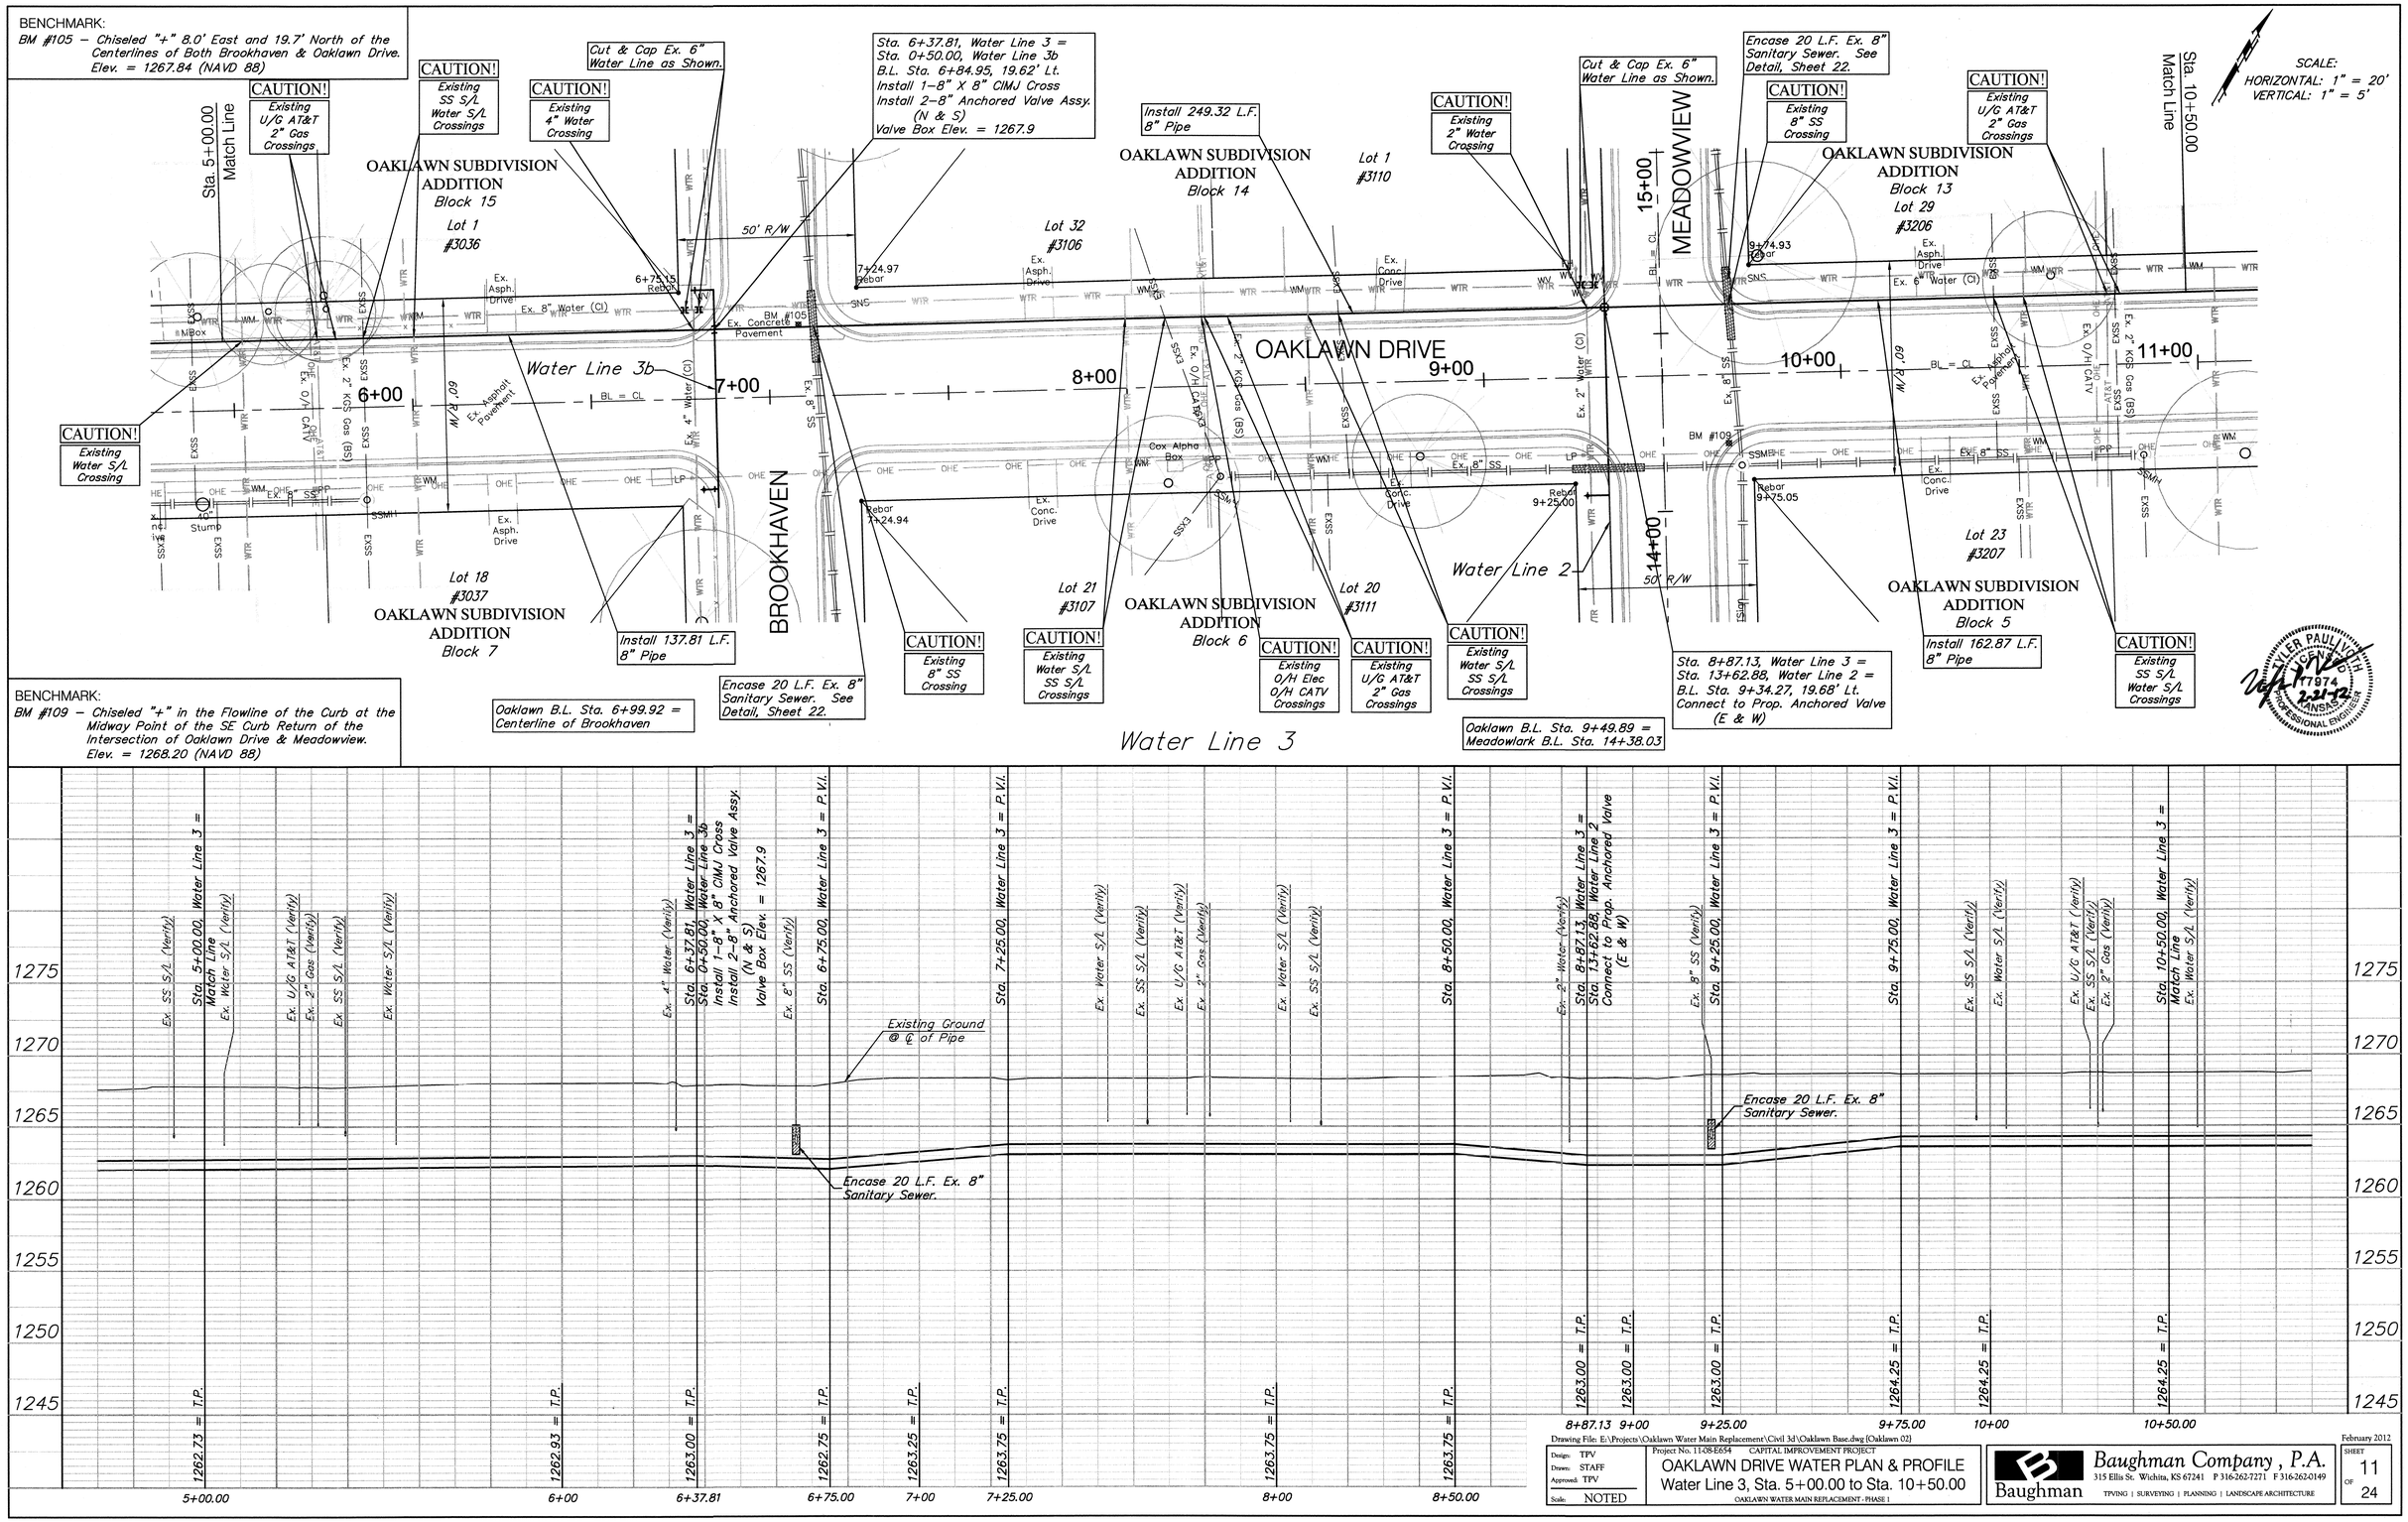

Drawing File: E:\Projects\Oaklawn Water Main Replacement\Civil 3d\Oaklawn Base.dwg (Oaklawn 02)

Design: TPV
Drawn: STAFF
Approved: TPV
Scale: NOTED

Project No: 11-08-E654 CAPITAL IMPROVEMENT PROJECT

OAKLAWN DRIVE WATER PLAN & PROFILE
Water Line 3, Sta. 5+00.00 to Sta. 10+50.00

OAKLAWN WATER MAIN REPLACEMENT - PHASE 1

Baughman Company, P.A.
315 Ellis St. Wichita, KS 67241 P 316-262-7271 F 316-262-0149
TPVING | SURVEYING | PLANNING | LANDSCAPE ARCHITECTURE

February 2012
SHEET 11 OF 24