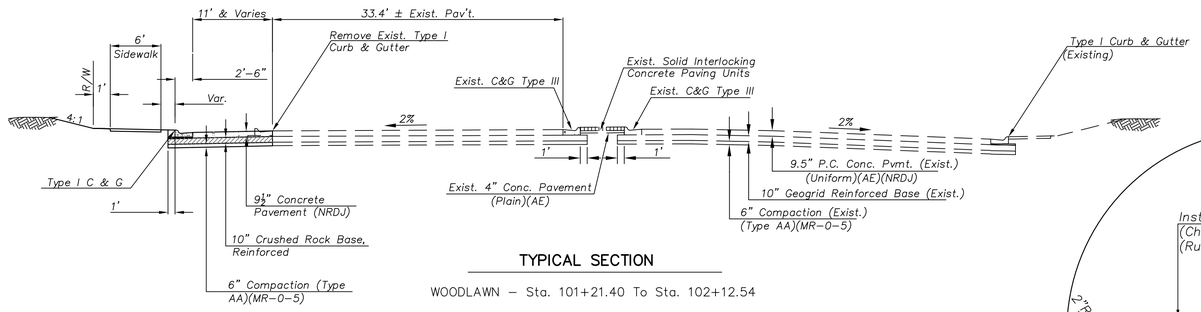

TYPICAL SECTION

WOODLAWN – Sta. 101+21.40 To Sta. 102+12.54

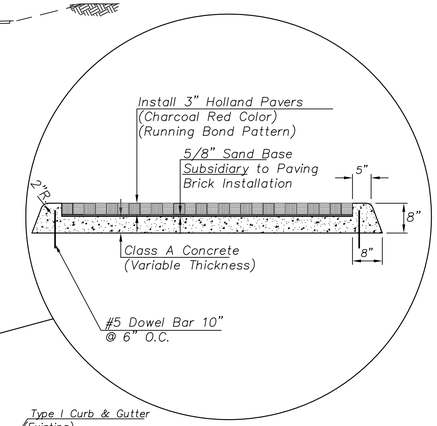

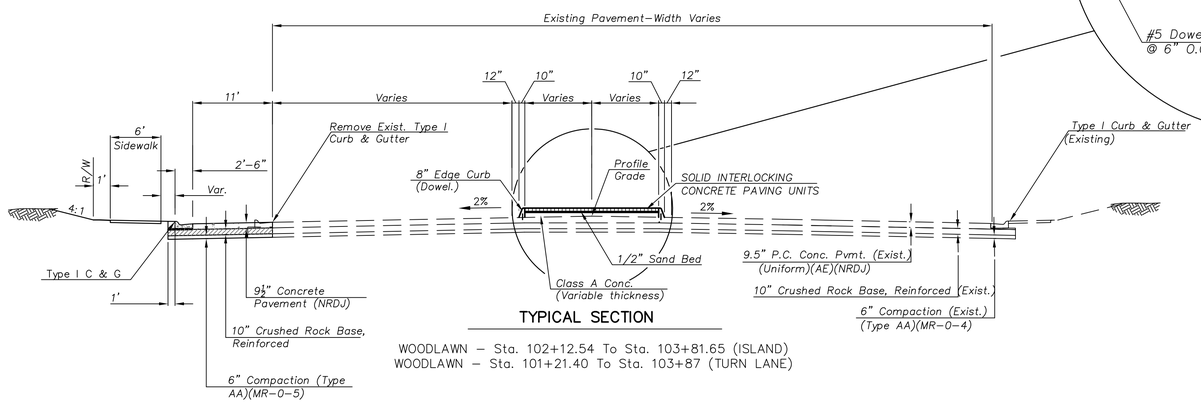

TYPICAL SECTION

WOODLAWN – Sta. 102+12.54 To Sta. 103+81.65 (ISLAND)
WOODLAWN – Sta. 101+21.40 To Sta. 103+87 (TURN LANE)

NOTES:

1. The Paving Brick will be paid for as "Paving Brick – Solid Interlocking (3")". Cost of the Class A Concrete (Variable Thickness), 5/8" Sand Bed, and 8" Edge curb (Dowelled) shall be Subsidiary to the Paving Brick.

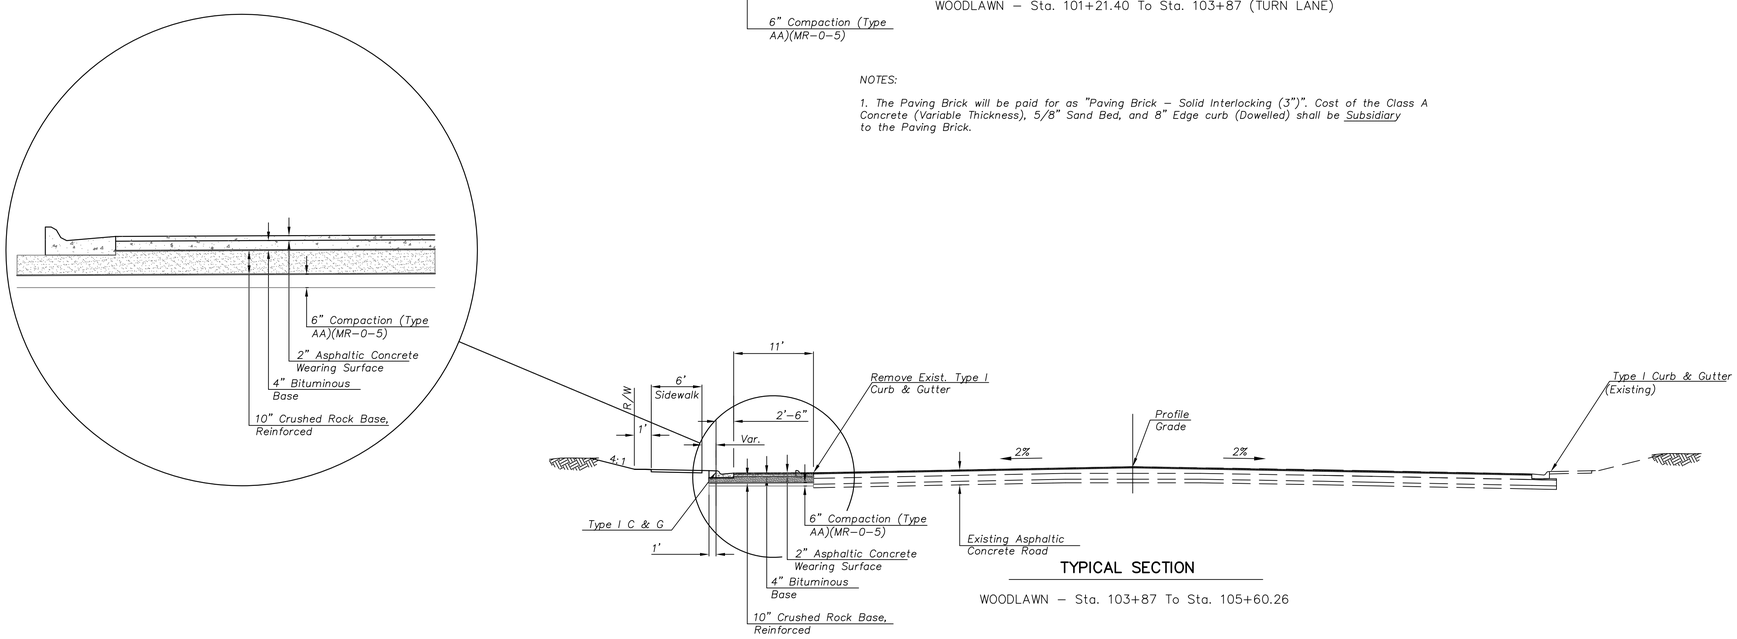

TYPICAL SECTION

WOODLAWN – Sta. 103+87 To Sta. 105+60.26

J:\2008Proj\086270\DWGS\03 TYP SEC.dwg 3/14/2012 – 11:28am

REVISED

SEAL:

Cook, Flatt & Strobel ENGINEERS, P.A.

CFS PROJECT NO: 08-6270

CITY OF WICHITA, KANSAS
WOODLAWN ROAD
KELLOGG TO WILLOBROOK

DATE: ___ DESIGNED BY: ___ DRAWN BY: ___ CHECKED BY: ___

SHEET TITLE: TYPICAL SECTIONS

PROJECT NUMBER 472-84911

FINAL PLANS

SHEET NUMBER: 3 of 36