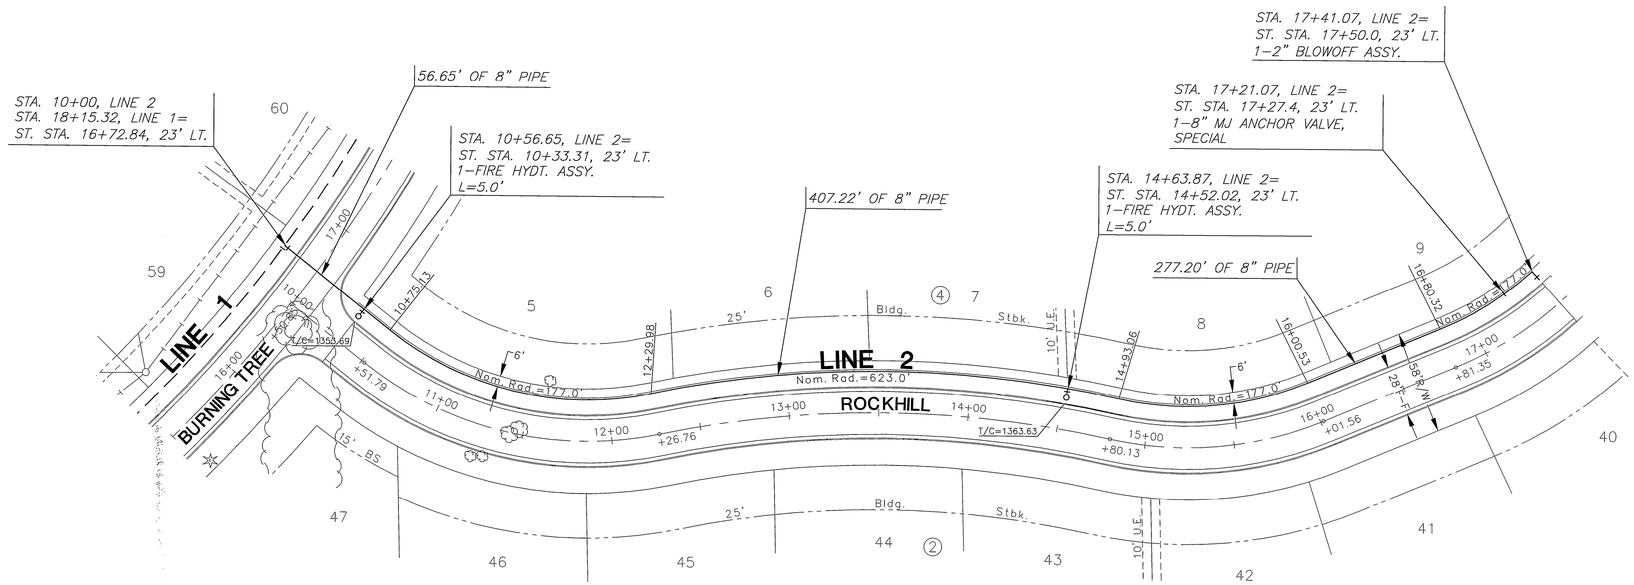

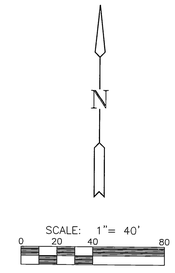

TREE REMOVAL

PLAN LINE 2

PROFILE LINE 2

SCALE: HORIZ. 1"=40'
SCALE: VERT. 1"=5'

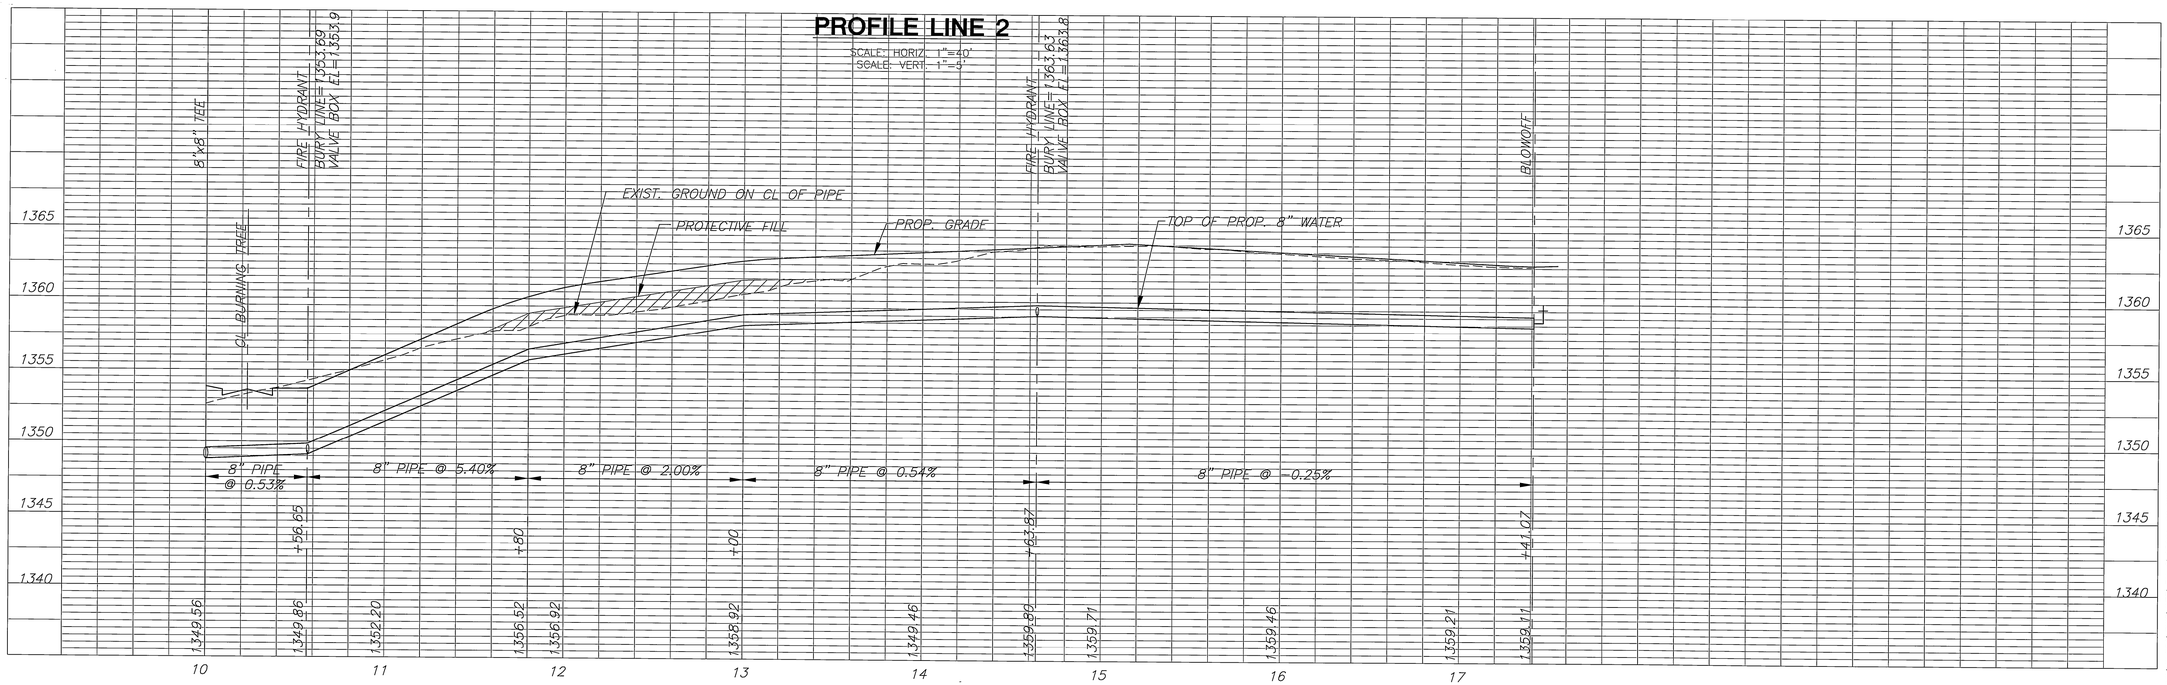

PLOTTED: Tuesday, April 03, 2012 @ 12:07PM

J:\CIVIL\05291\DWG\WFR\PH_2\05291_C2.DWG

MKEC ENGINEERING CONSULTANTS, INC.
411 N. WEBB ROAD
WICHITA, KS. 67206
316 - 684 - 9600

GREGORY J. ALLISON
LICENSED
11159
PROFESSIONAL ENGINEER
4/3/12

WATER DISTRIBUTION SYSTEM

KRUG SOUTH ADDITION

PHASE 2

LINE 2
SHEET TITLE

448-90278
PROJECT NUMBER

DFL , KKL , GJA
DESIGNED DRAWN CHECKED

ISSUED
April 2012
REVISED

SHEET NO.
4 of 13