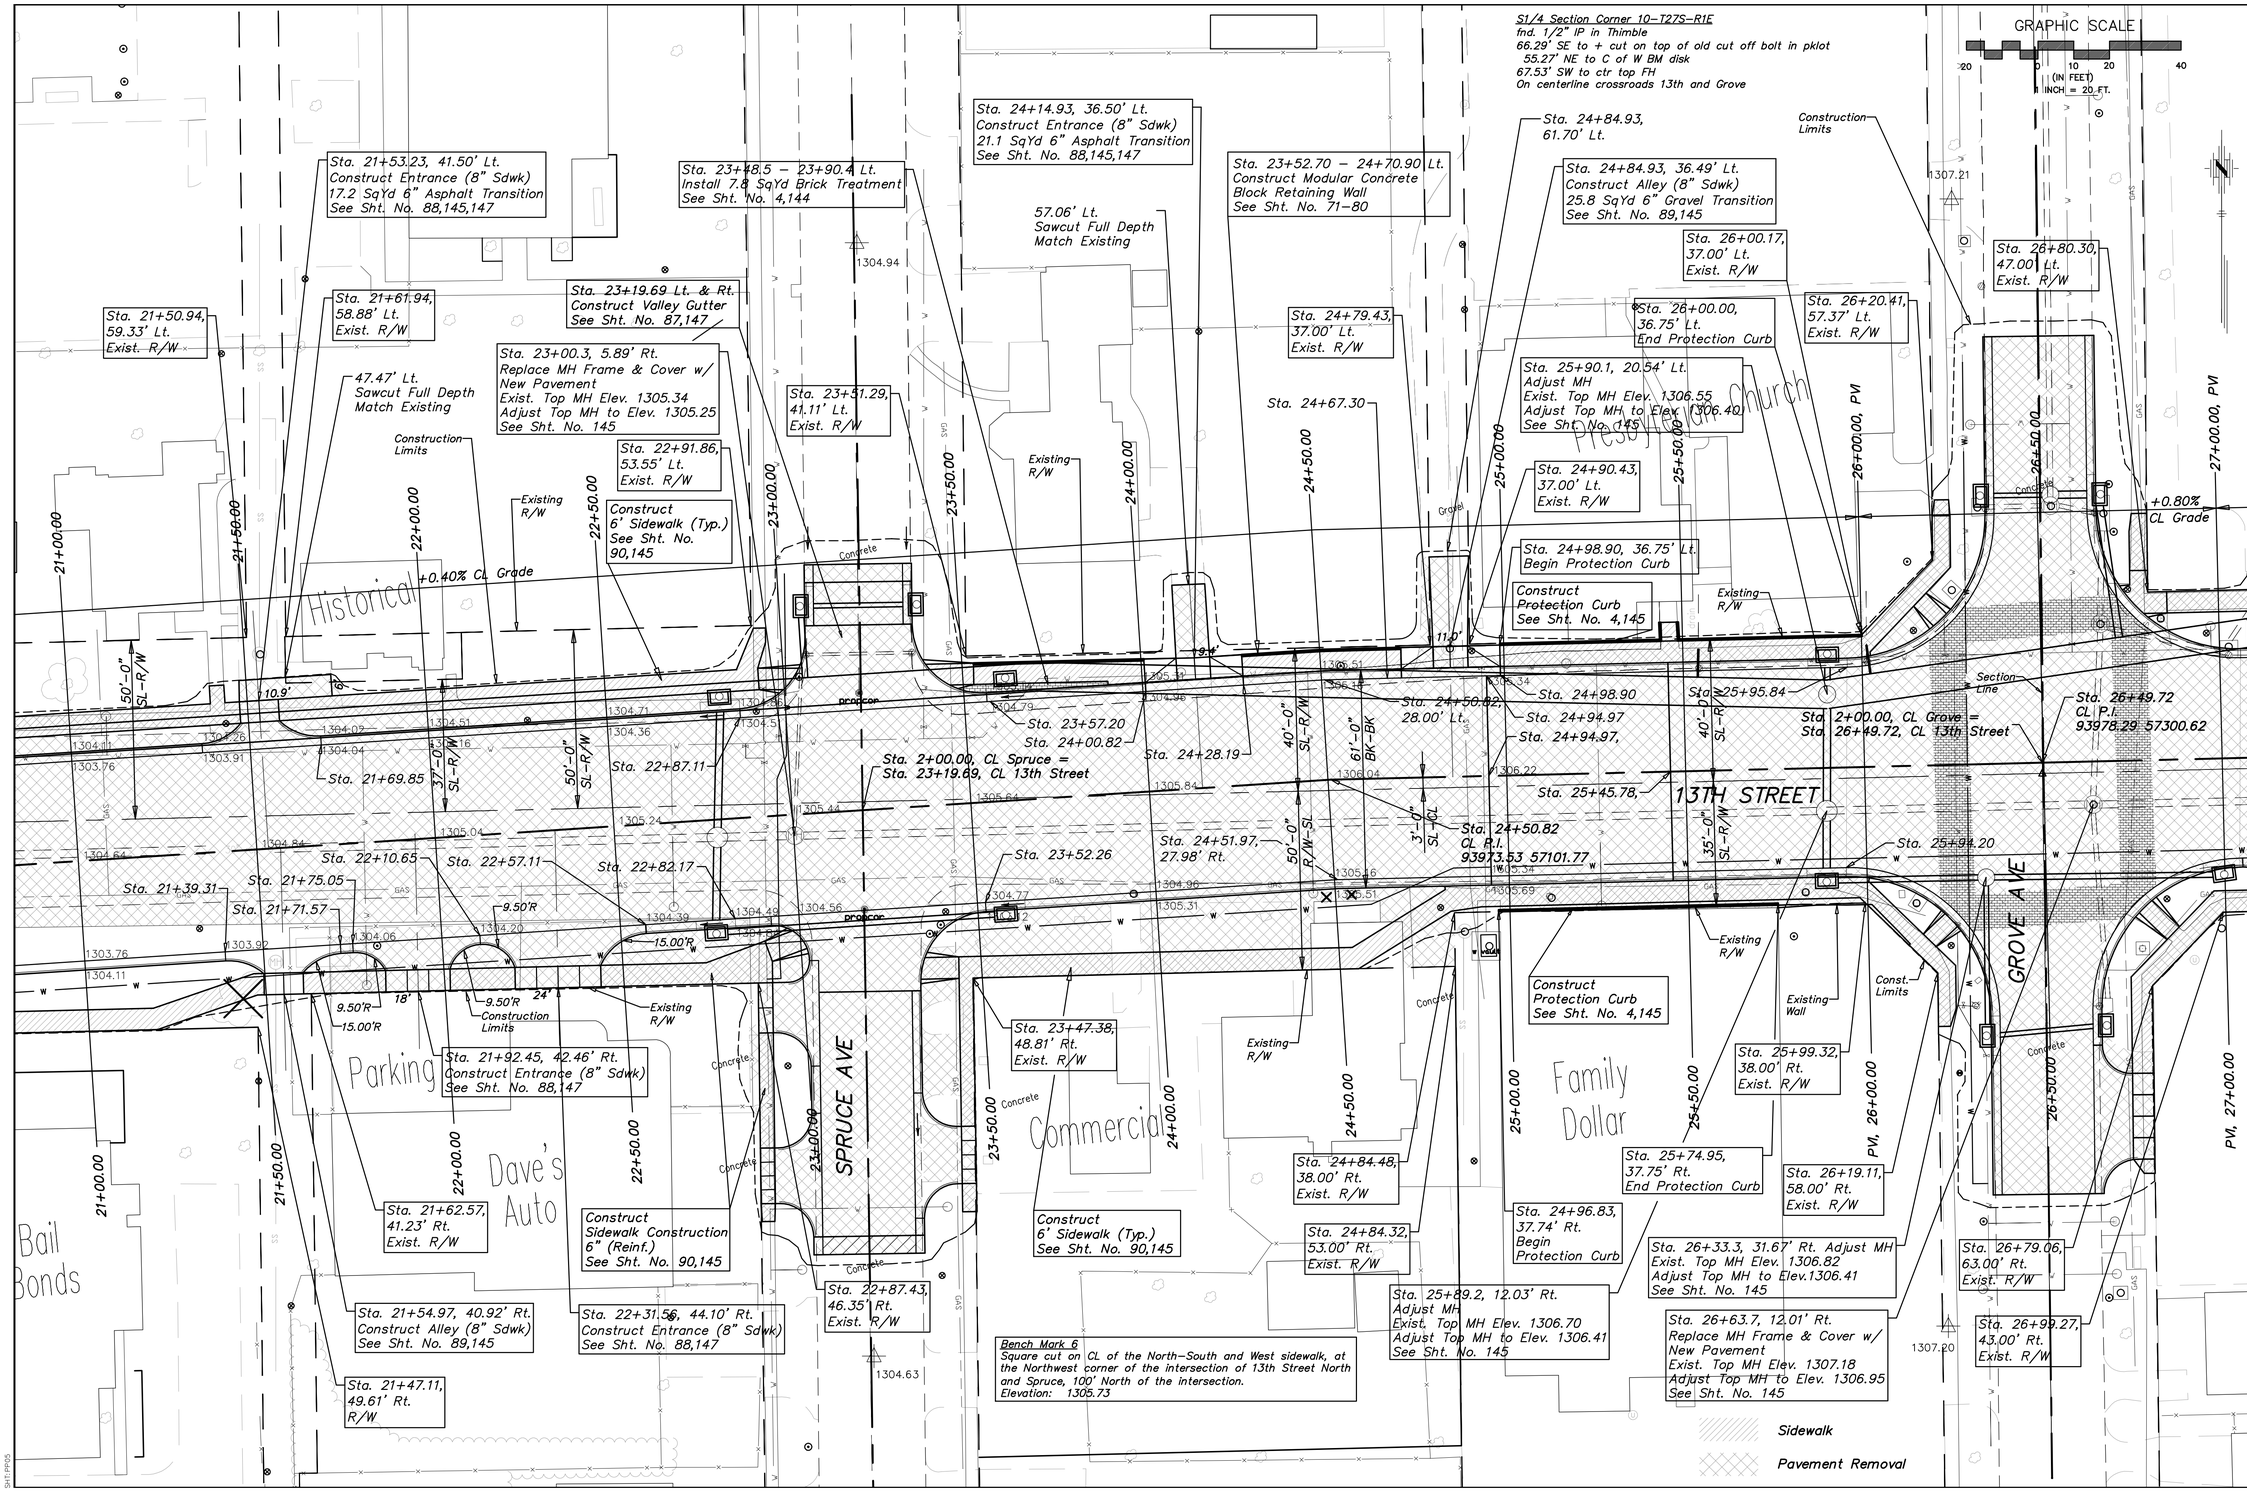


| No. | Date | By | Approved | Revision |
|---|---|---|---|---|
| | | | | |

13th STREET NORTH FROM HYDRAULIC TO OLIVER
STREET & DRAINAGE IMPROVEMENTS

**CITY OF WICHITA, KANSAS**

JAMES L. ARMOUR, P.E. – CITY ENGINEER

13th Street Sta. 21+00.00 to Sta. 27+00.00


POE & ASSOCIATES, INC.
CONSULTING ENGINEERS
5940 E. Central, Suite 200 ■ Wichita, KS 67208-4242
Phone 316/685-4114 ■ FAX 316/685-4444


FINAL

Designed By: PAF / JJU
Drawn By: JJU
Poe Job No.: 18871A
Date: July 2008