Benchmarks

Benchmark–1
Chiseled square on cut on rim of curb inlet, 260' west of NE corner of Site.
Elev. = 1388.30 (NAVD 88)

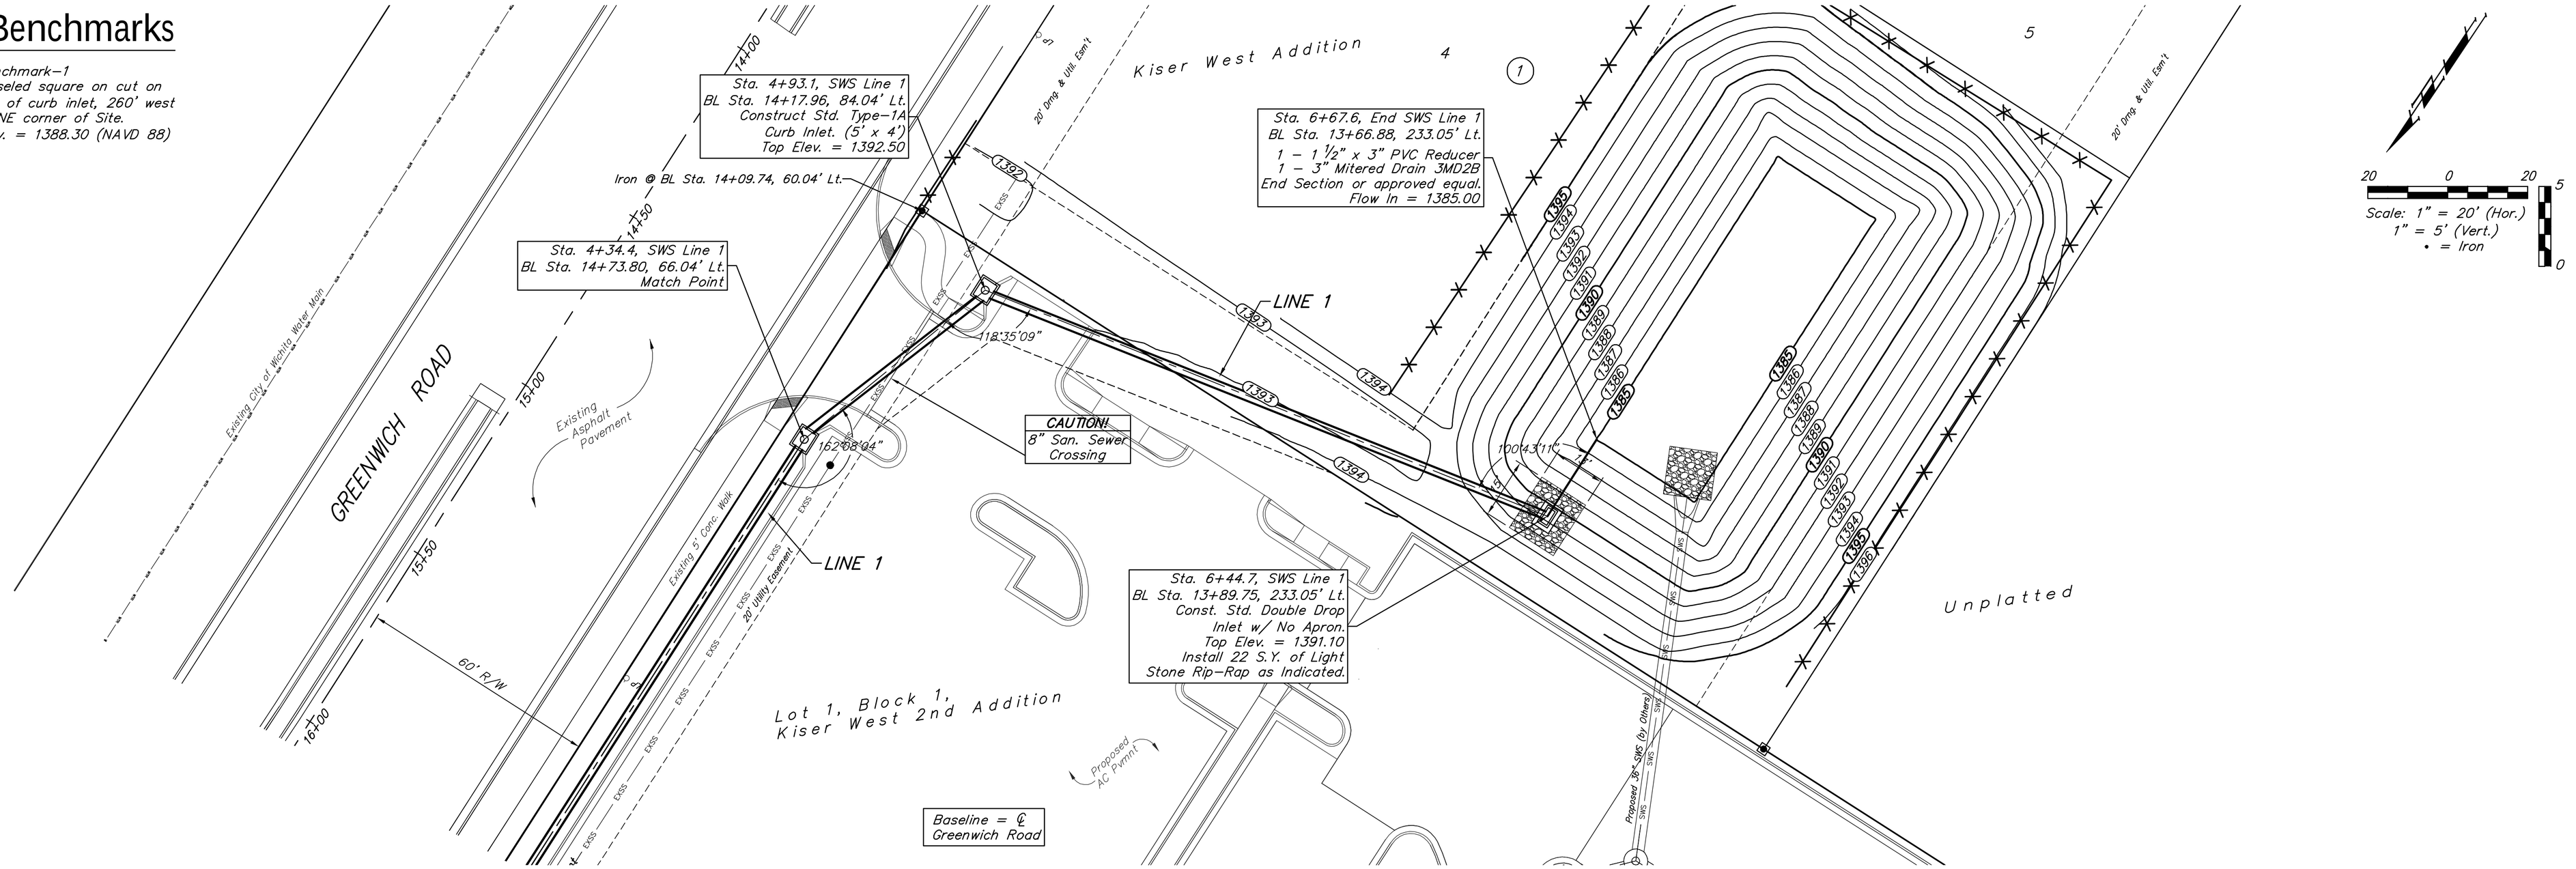

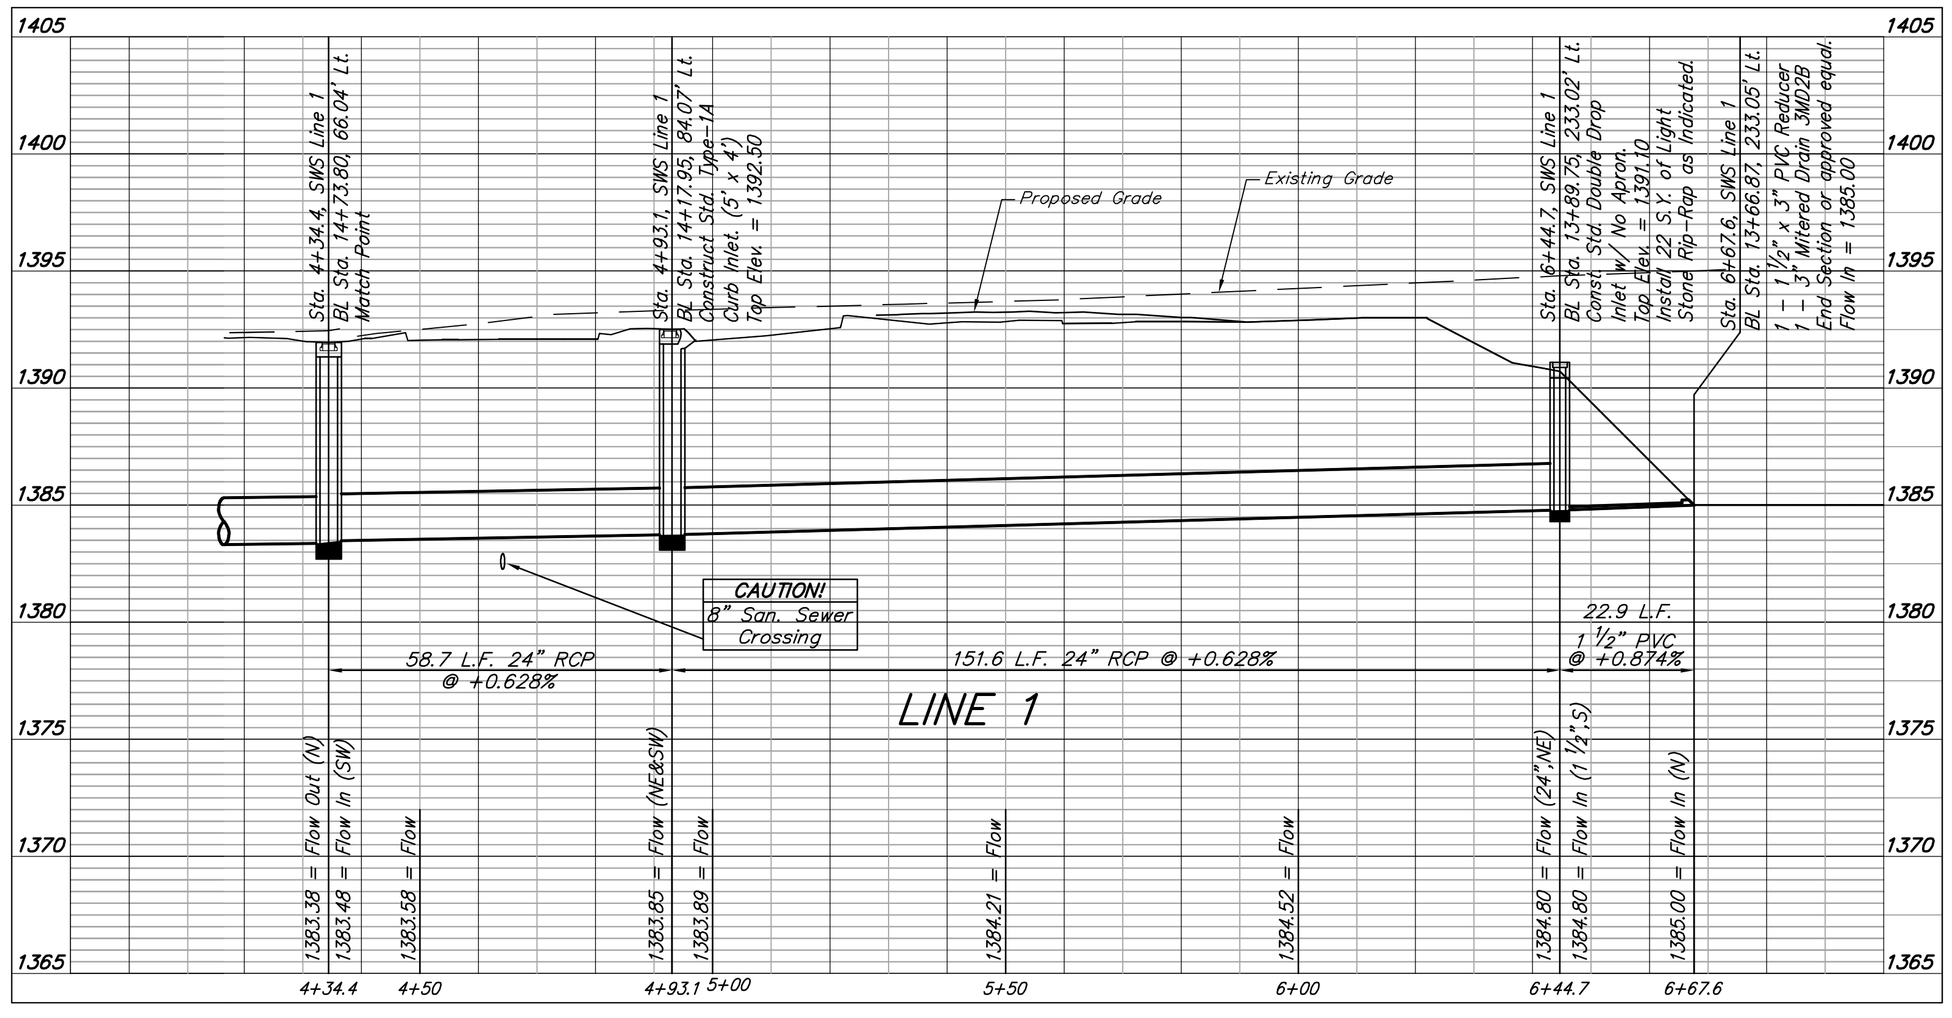

Baughman

Baughman Company, P.A. 315 Ellis St. Wichita, KS 67211 P 316.262.7271 F 316.262.0149
ENGINEERING | SURVEYING | PLANNING | LANDSCAPE ARCHITECTURE

Kiser West 2nd Addition

LINE 1

Stormwater Drain #379

PROJECT NUMBER 468-84775

REVISIONS:

DESIGN PSB | DRAWN JAK | APPROVED | DATE 6/05/12

SCALE Noted

SHEET 3 OF 16

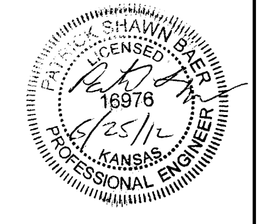

E:\Projects\Scholfield GMC_11-10E677\SWS PETITION (12-04-E743)\Engineering\GMC PETITION.d