STATE	PROJECT NO.	YEAR	SHEET NO.	SHEETS
KANSAS	87 N-0351-01	2012	8	220

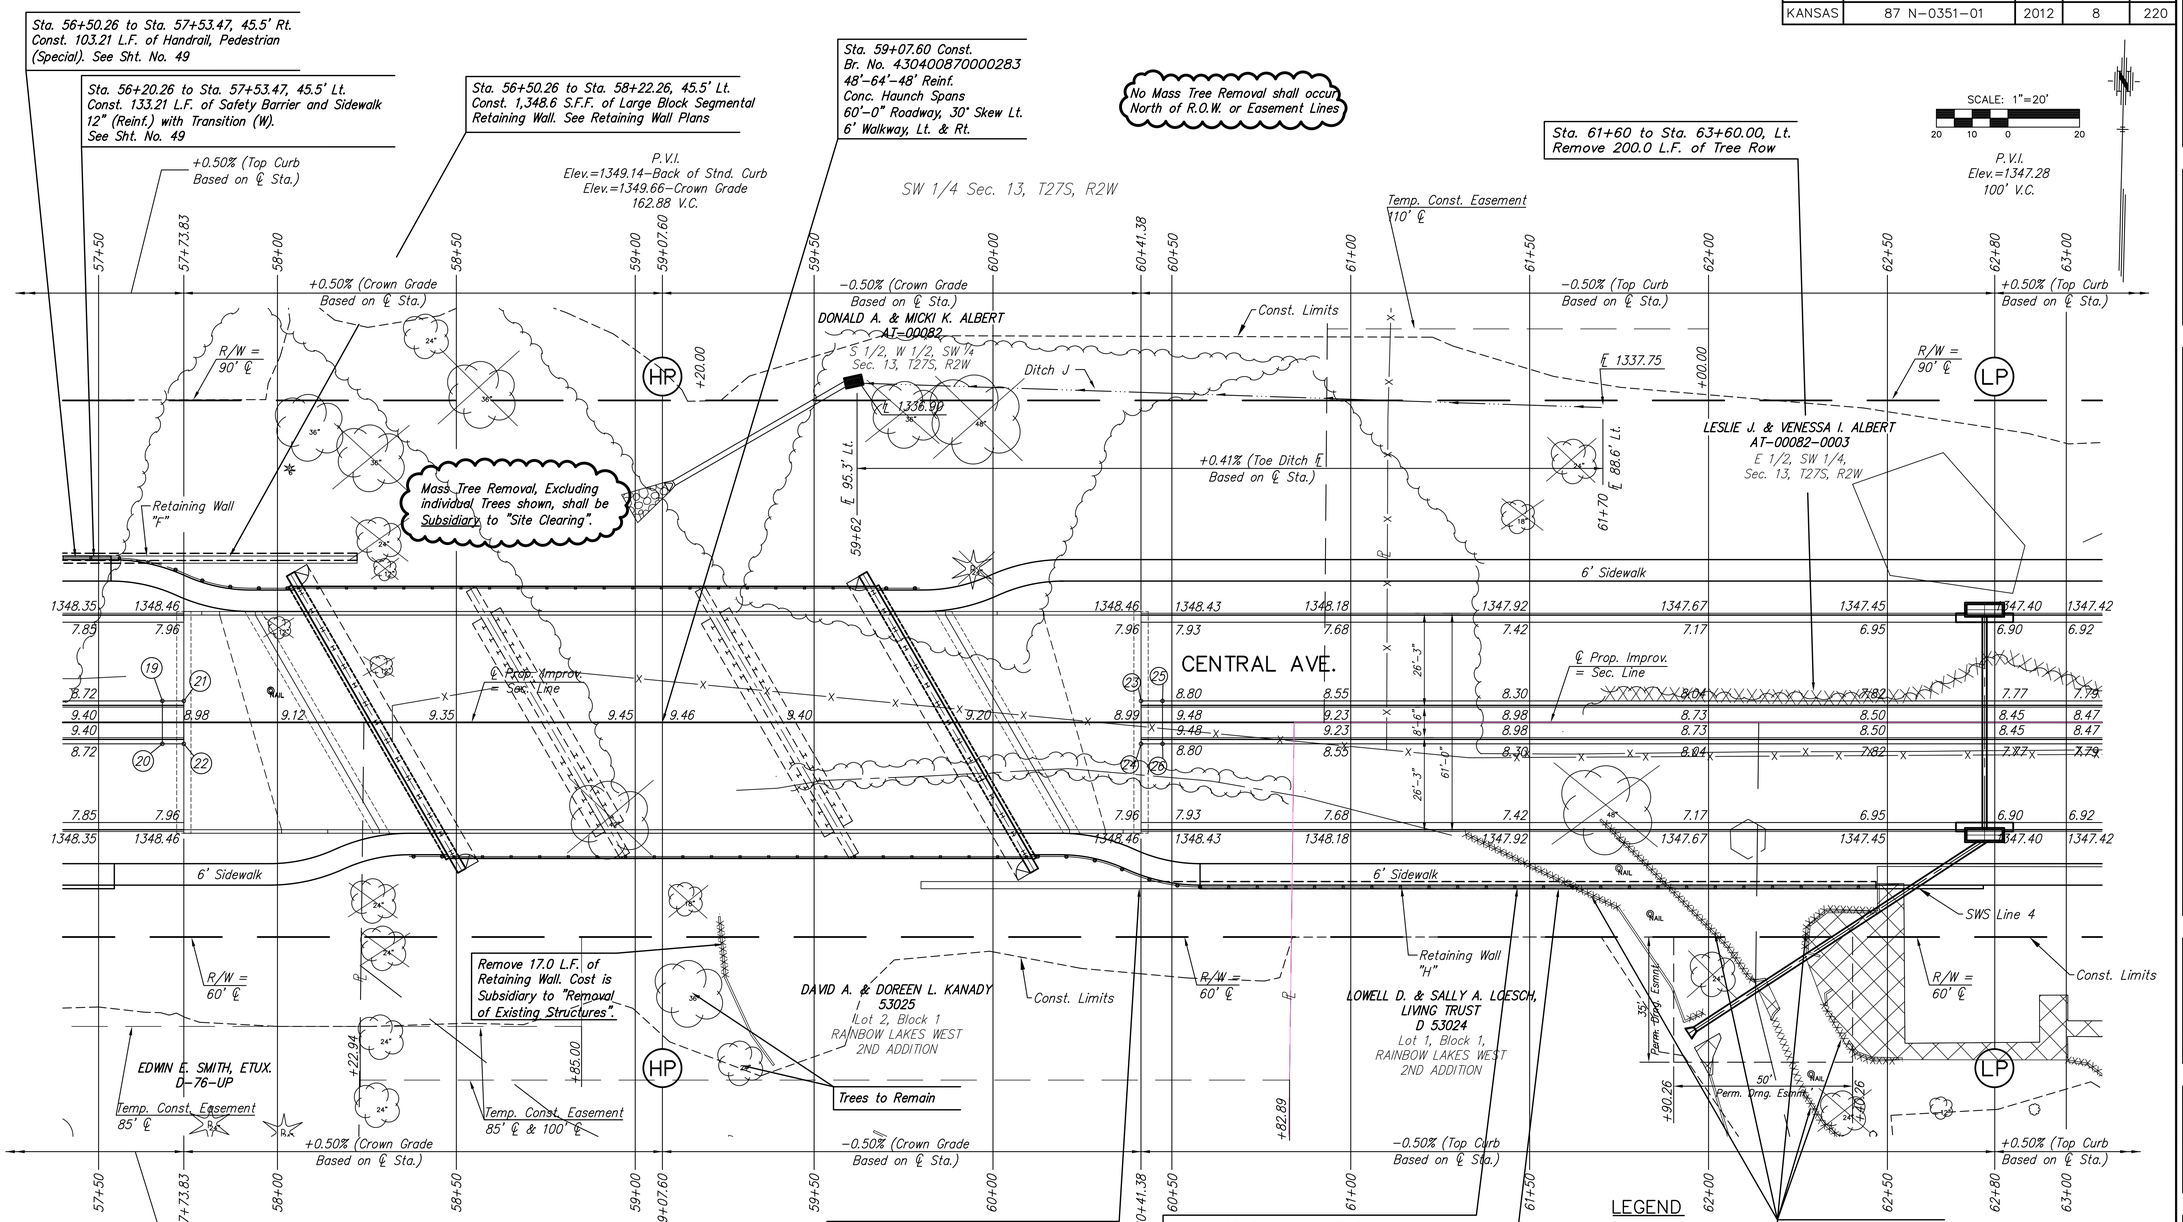

MEDIAN LOCATION

POINT NO.	STATION	OFFSET	ELEVATION FLOWLINE	ELEVATION TOP CURB
19	57+67.83	6.00' Lt.	1348.82	1349.49
20	57+67.83	6.00' Rt.	1348.82	1349.49
21	57+73.83	6.00' Lt.	1348.85	1348.86
22	57+73.83	6.00' Rt.	1348.85	1348.86
23	60+41.38	6.00' Lt.	1348.84	1348.85
24	60+41.38	6.00' Rt.	1348.84	1348.85
25	60+47.38	6.00' Lt.	1348.81	1349.48
26	60+47.38	6.00' Rt.	1348.81	1349.48

BM#15 City of Wichita benchmark disc in hub guard on Southeast corner of R.C.B. under Central.
Sta. 62+25.72, 295.75' Rt. Elev.=1344.88

UTILITY ADJUSTMENTS

STATION	OFFSET	EXISTING ELEVATION	PROPOSED ELEVATION	REMARKS
N/A	N/A	N/A	N/A	

MKEC ENGINEERING CONSULTANTS, INC.
411 N. WEBB ROAD
WICHITA, KS. 67206
316 - 684 - 9600

CENTRAL AVENUE IMPROVEMENTS FROM 135TH ST. W. TO 119TH ST. W.

PAVING PLAN STA. 57+50 TO STA. 63+00

SHEET TITLE

472-84017
PROJECT NUMBER

JRA
DESIGN BY

WNJ
DRAWN BY

JRA
CHECKED BY

ISSUED
November 9, 2012

REVISED

SHEET NO.
8 of 220

PLOTTED: Wednesday, November 14, 2012 @ 01:41PM

J:\Civil\04238\dwg\pav\04238e04.dwg