STATE	PROJECT NO.	YEAR	SHEET NO.	SHEETS
KANSAS	87 N-0351-01	2012	161	220

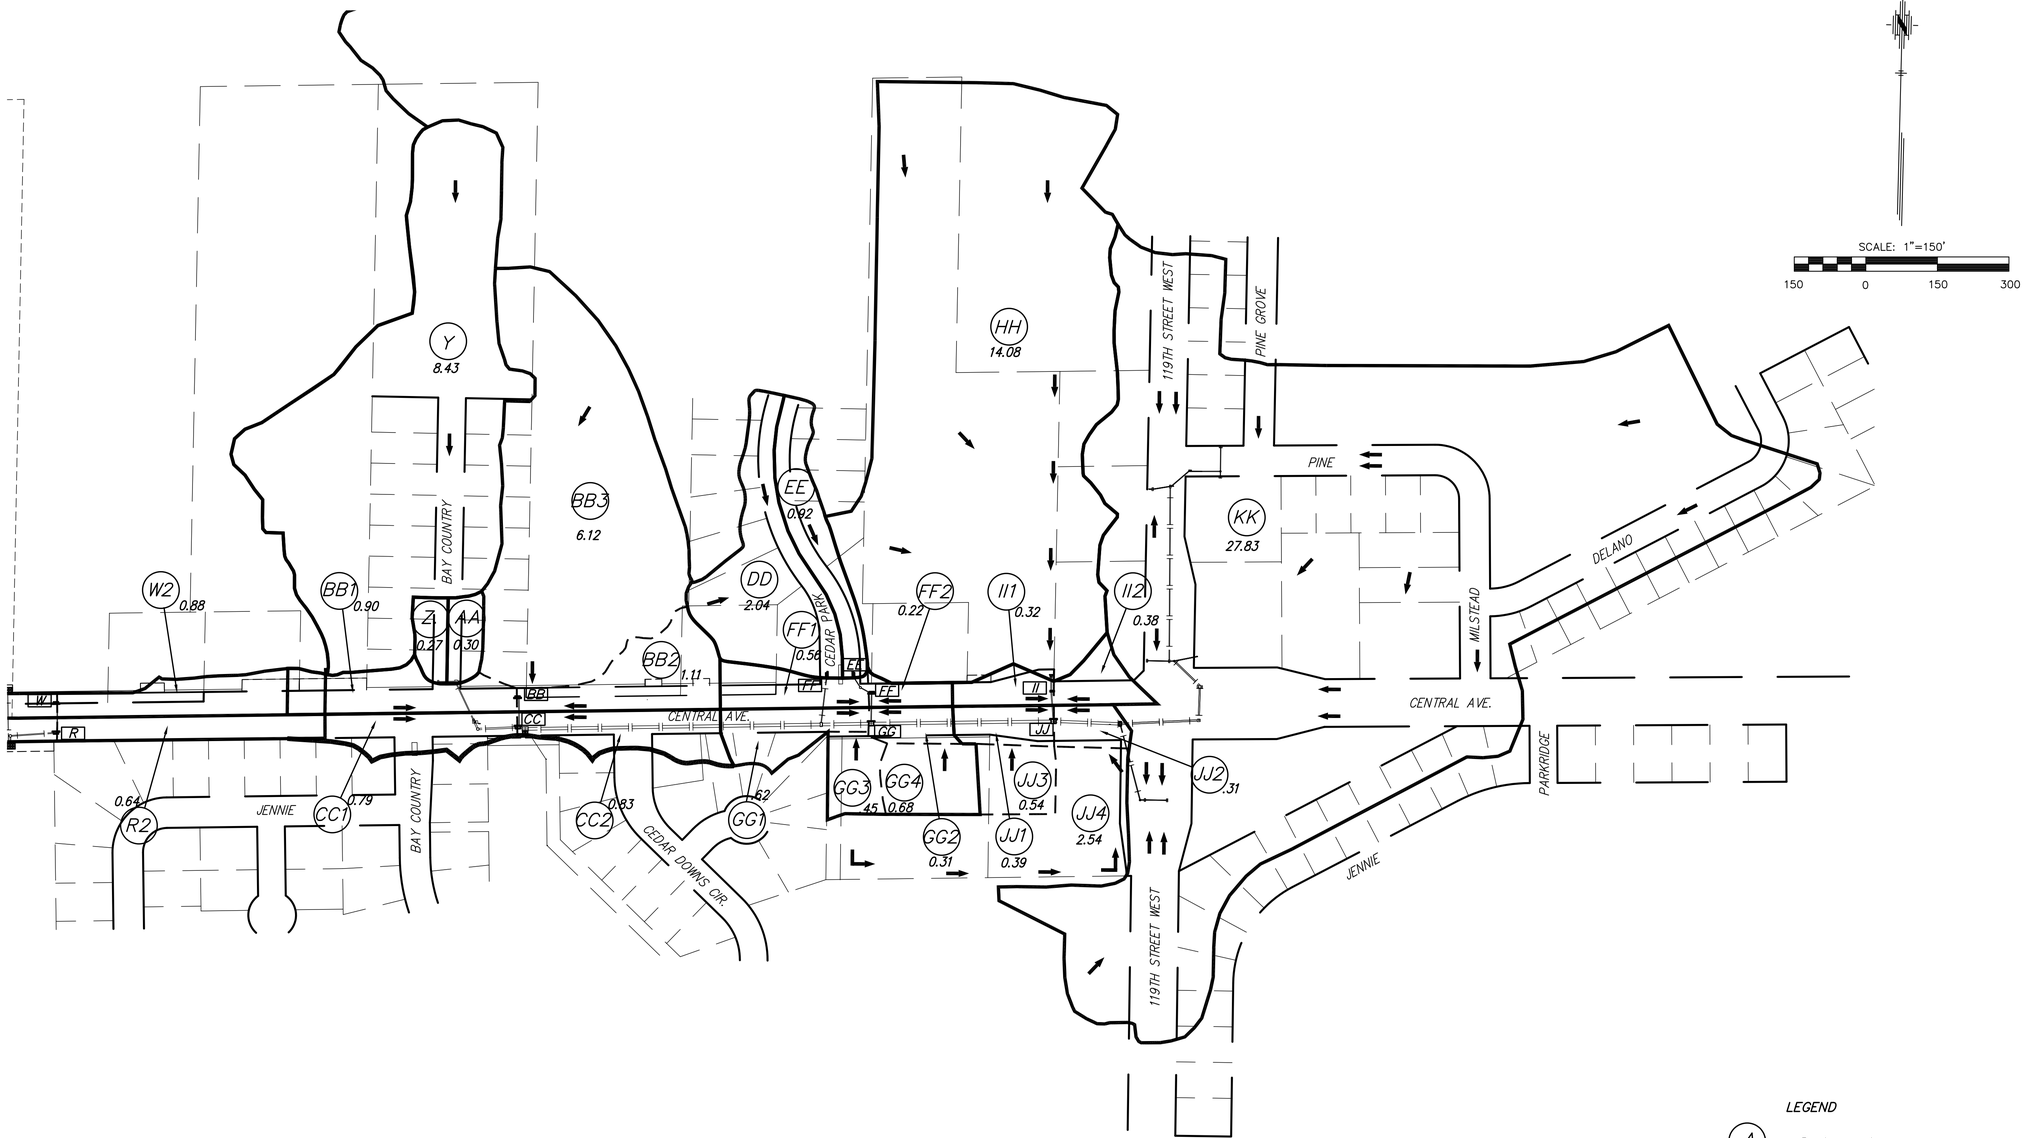

LEGEND

- (A) = Drainage Area
- = Drainage Basin Boundary
- = Drainage Basin Sub-Boundary
- [A] = Inlet
- = Direction of Flow
- 2.02 = Drainage Basin Area (Acres)
- = Existing Storm Sewer to Remain
- = Proposed Storm Sewer
- = Channel Flow Line

MKEC ENGINEERING CONSULTANTS, INC.
411 N. WEBB ROAD
WICHITA, KS. 67206
316 - 684 - 9600

CENTRAL AVENUE IMPROVEMENTS FROM 135TH ST. W. TO 119TH ST. W.

DRAINAGE MAP

SHEET TITLE

472-84017

PROJECT NUMBER

JRA
DESIGN BY

WNJ
DRAWN BY

JRA
CHECKED BY

ISSUED
November 9, 2012

REVISED

SHEET NO.
161 of 220

J:\Civil\04238\dwg\Drainage\04238 Drng 2.dwg

PLOTTED: Wednesday, November 14, 2012 @ 02:21PM