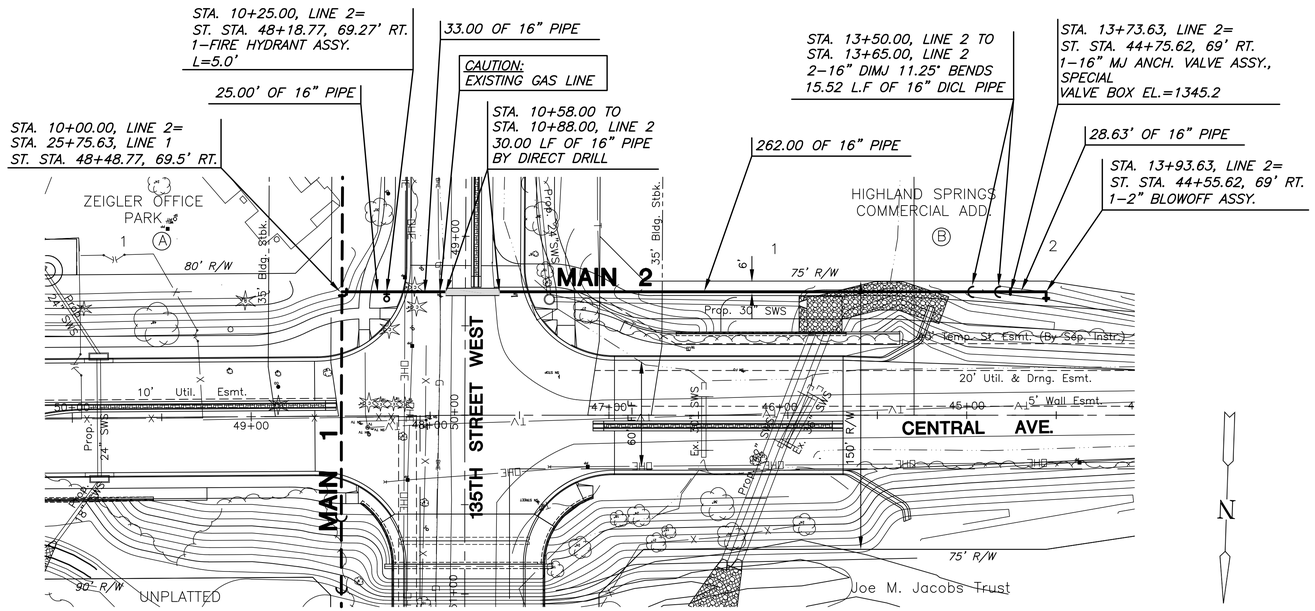

Contractor to verify depth & location of existing water lines & all other utilities prior to construction.

PLAN MAIN 2

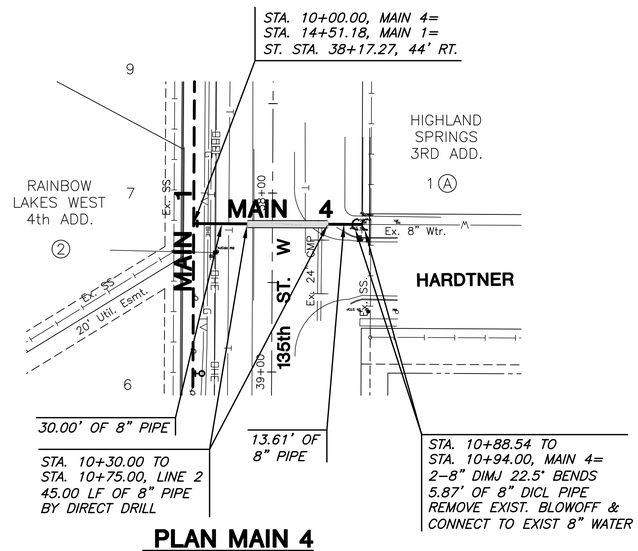

PLAN MAIN 4

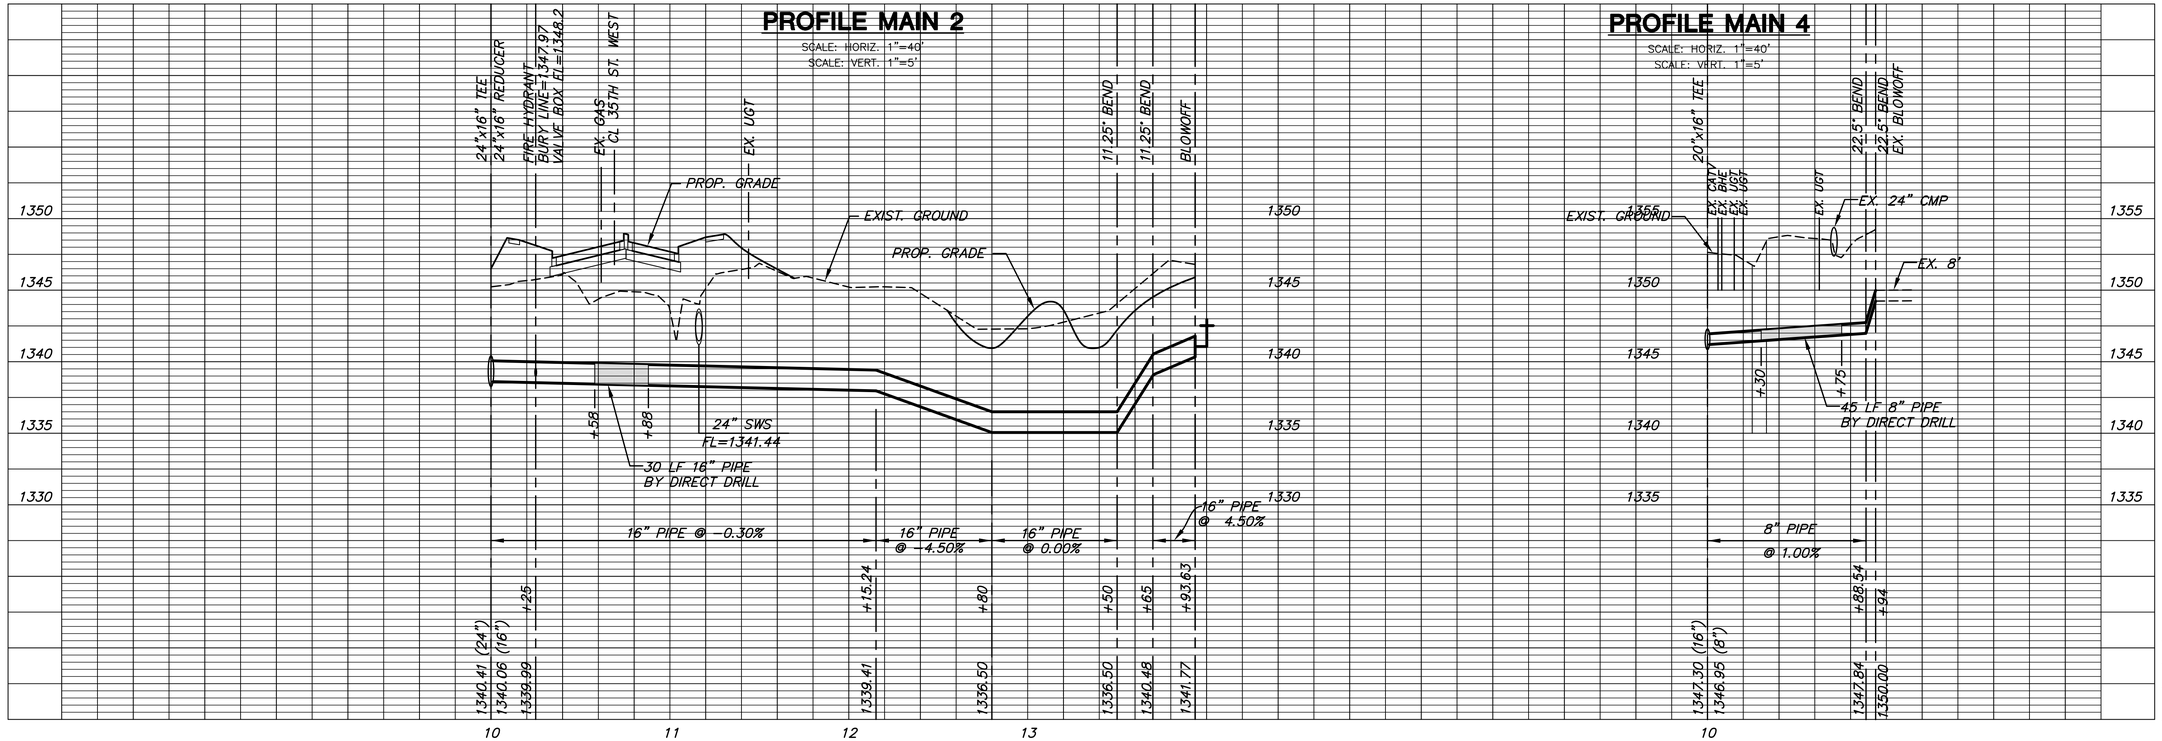

MKEC ENGINEERING CONSULTANTS, INC.
411 N. WEBB ROAD
WICHITA, KS. 67206
316 - 684 - 9600

WATER MAIN PLANS

CENTRAL AVENUE

WEST OF 135th TO 119th ST. WEST

MAIN 2 & MAIN 4
SHEET TITLE

448-
PROJECT NUMBER

JRA / KKL / DFL
DESIGNED DRAWN CHECKED

ISSUED
September 2012
REVISED

SHEET NO.
6 of 18

PLOTTED: Thursday, November 15, 2012 @ 04:57PM

J:\CIVIL\04238\DWG\WTR\04238_C3.DWG