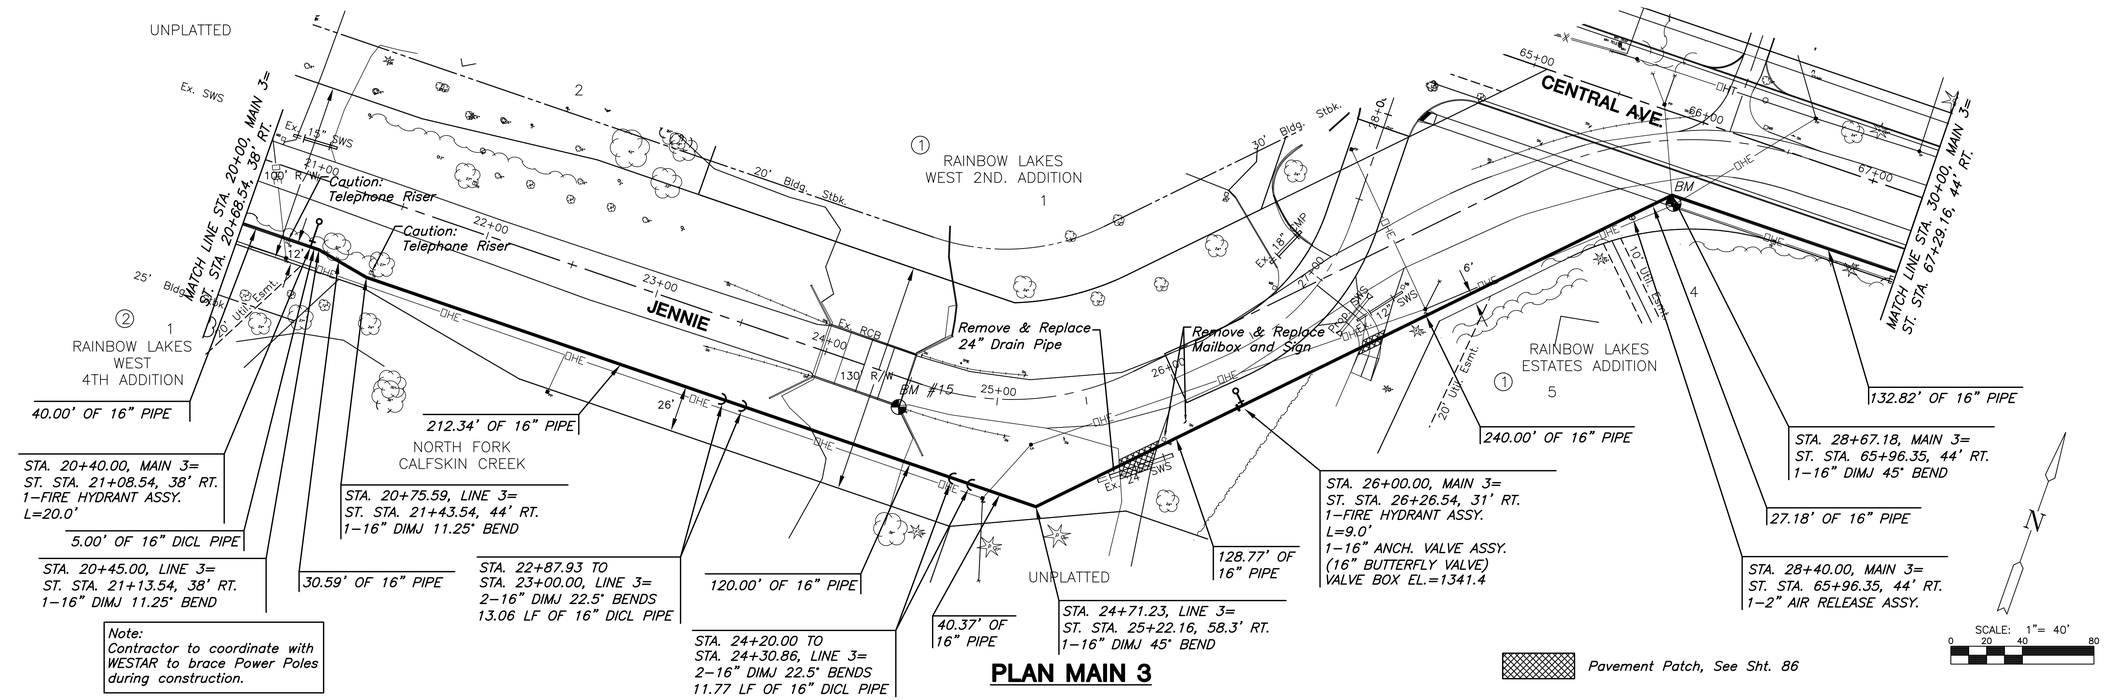

PLAN MAIN 3

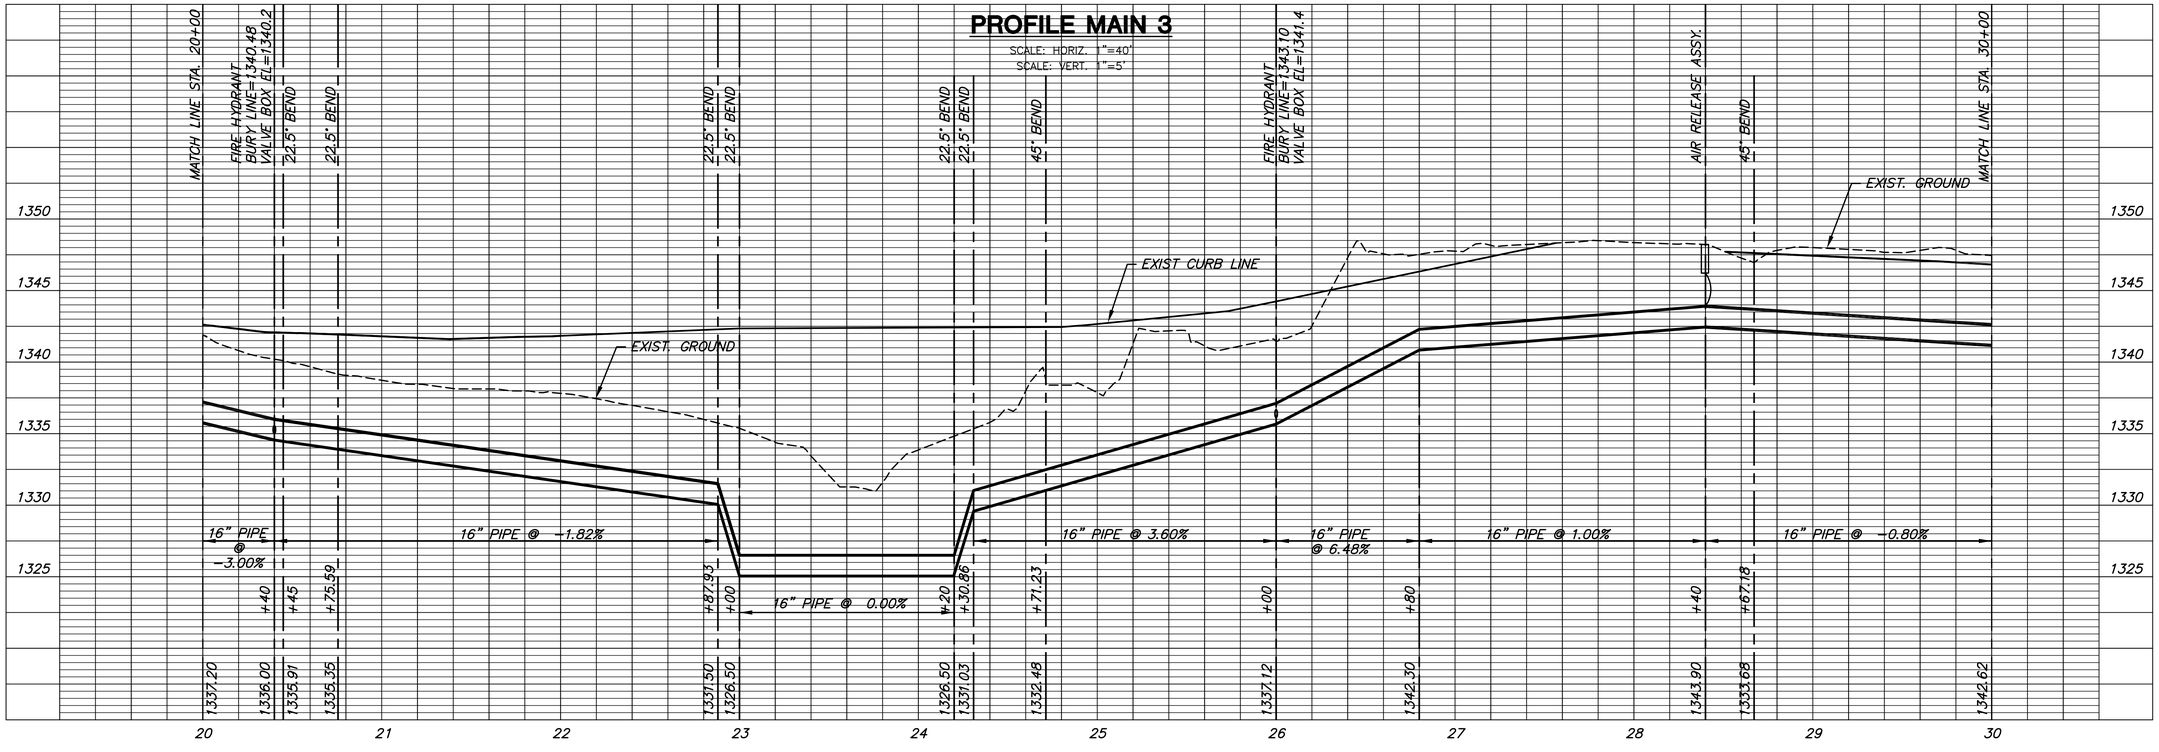

MKEC ENGINEERING CONSULTANTS, INC.
411 N. WEBB ROAD
WICHITA, KS. 67206
316 - 684 - 9600

WATER MAIN PLANS

CENTRAL AVENUE

WEST OF 135th TO 119th ST. WEST

MAIN 3
SHEET TITLE

448-
PROJECT NUMBER

JRA / KKL / DFL
DESIGNED DRAWN CHECKED

ISSUED
September 2012

REVISED

SHEET NO.
8 of 18

J:\CIVIL\04238\DWG\WTR\04238_C5.DWG

PLOTTED: Wednesday, November 14, 2012 @ 01:59PM