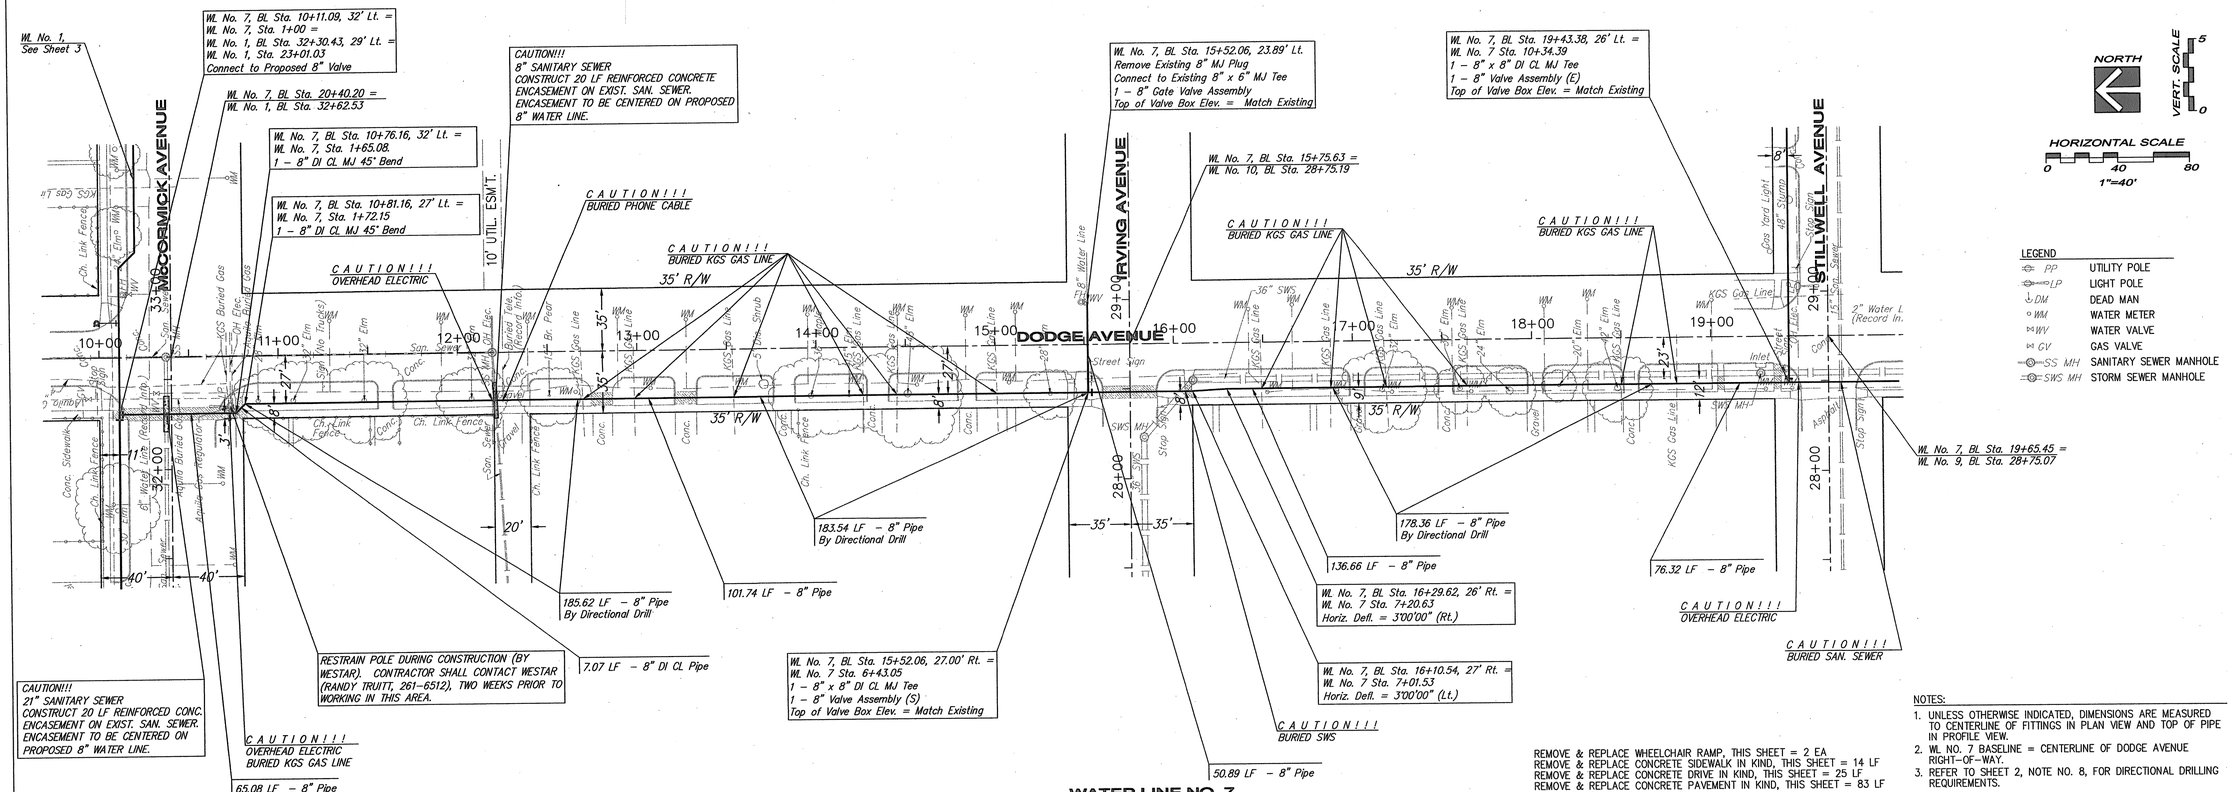

REMOVE & REPLACE WHEELCHAIR RAMP, THIS SHEET = 2 EA
REMOVE & REPLACE CONCRETE SIDEWALK IN KIND, THIS SHEET = 14 LF
REMOVE & REPLACE CONCRETE DRIVE IN KIND, THIS SHEET = 25 LF
REMOVE & REPLACE CONCRETE PAVEMENT IN KIND, THIS SHEET = 83 LF

NOTES:
1. UNLESS OTHERWISE INDICATED, DIMENSIONS ARE MEASURED TO CENTERLINE OF FITTINGS IN PLAN VIEW AND TOP OF PIPE IN PROFILE VIEW.
2. WL NO. 7 BASELINE = CENTERLINE OF DODGE AVENUE RIGHT-OF-WAY.
3. REFER TO SHEET 2, NOTE NO. 8, FOR DIRECTIONAL DRILLING REQUIREMENTS.

WATER LINE NO. 7

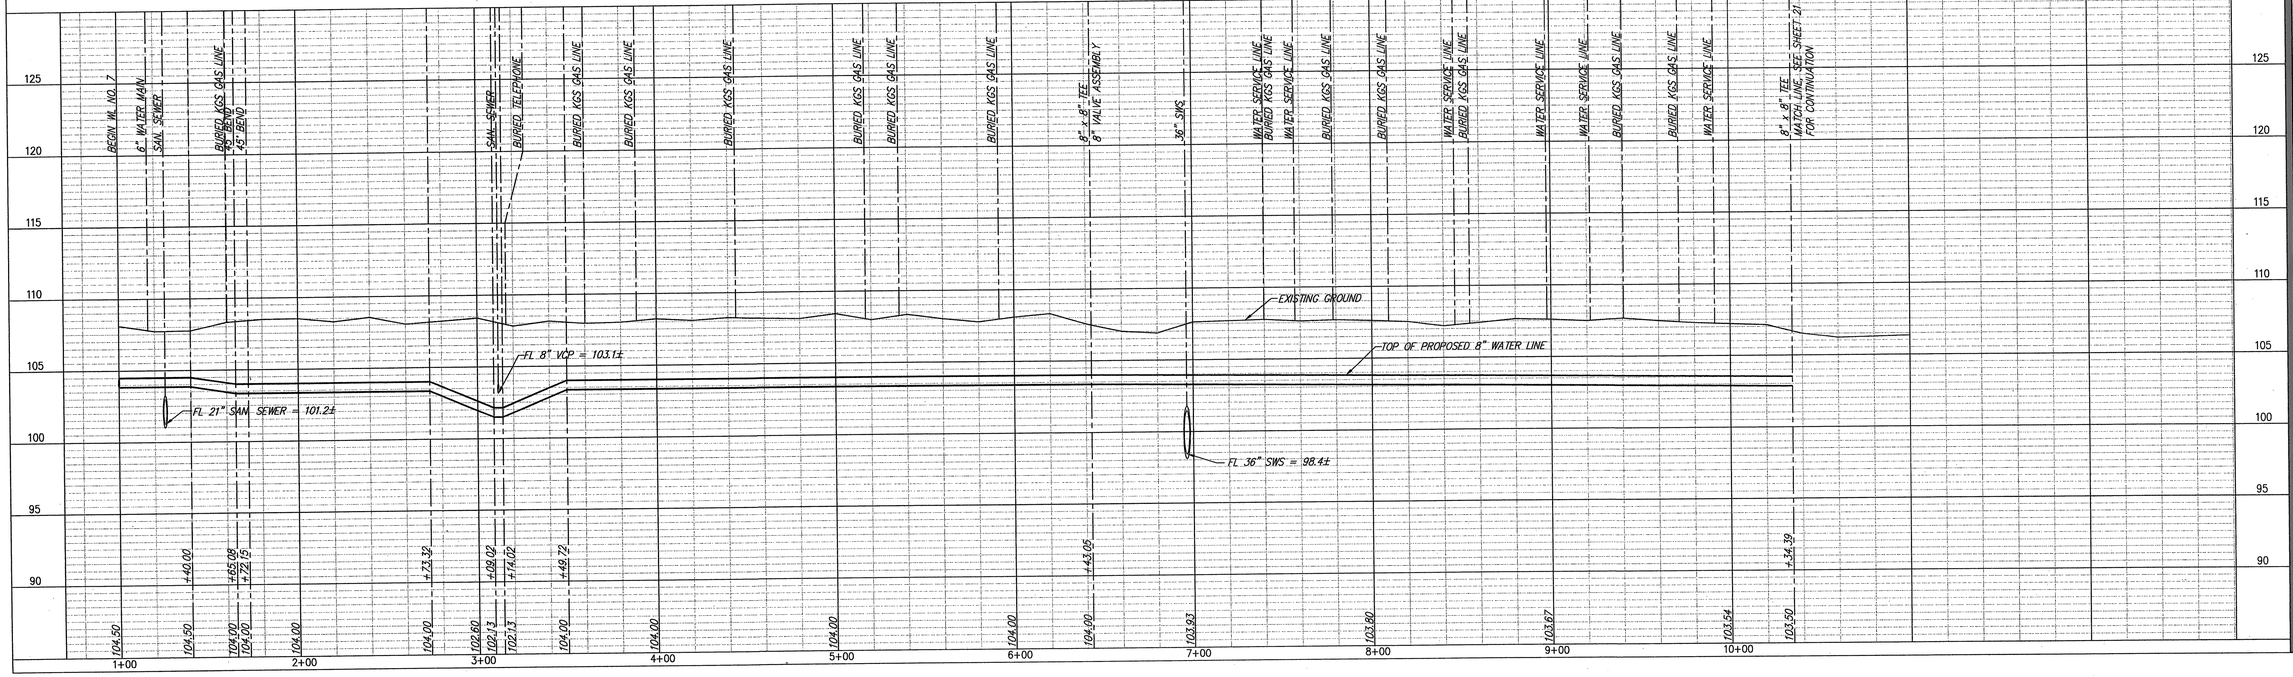

CHRISTOPHER R. YOUNG LICENSED PROFESSIONAL ENGINEER 11315 STATE OF KANSAS 4/1/11
YOUNG & ASSOCIATES, P.A.
Civil and Environmental Engineers
100 S. Georgia, Derby, KS 67037
tele:(316)788-2552 ■ fax:(316)788-4408 ■ email:youngpa@bonemail.com

Copyright 2006, by Young & Associates, P.A., all rights reserved. Pursuant to the United States' Copyright Act, this publication contains trade secrets, and is deemed confidential and proprietary information of Young & Associates, P.A. and may not be reproduced in any form without the written permission of Young & Associates, P.A. This publication is the exclusive property of Young & Associates, P.A. The delivery of the original or copies thereof does not constitute publication thereof.

WATER LINE NO. 7 PLAN AND PROFILE

McCormicks Water Main Replacement

City of Wichita, Sedgwick County, Kansas

REVISIONS			
COMMENTS	DATE	BY	APP.

PROJECT NO.: 06-238
DATE: 2-15-07
DRAWN: DAS
DESIGNED: DAS
CHECKED: CRY
APPROVED:

SHEET 20 of 37