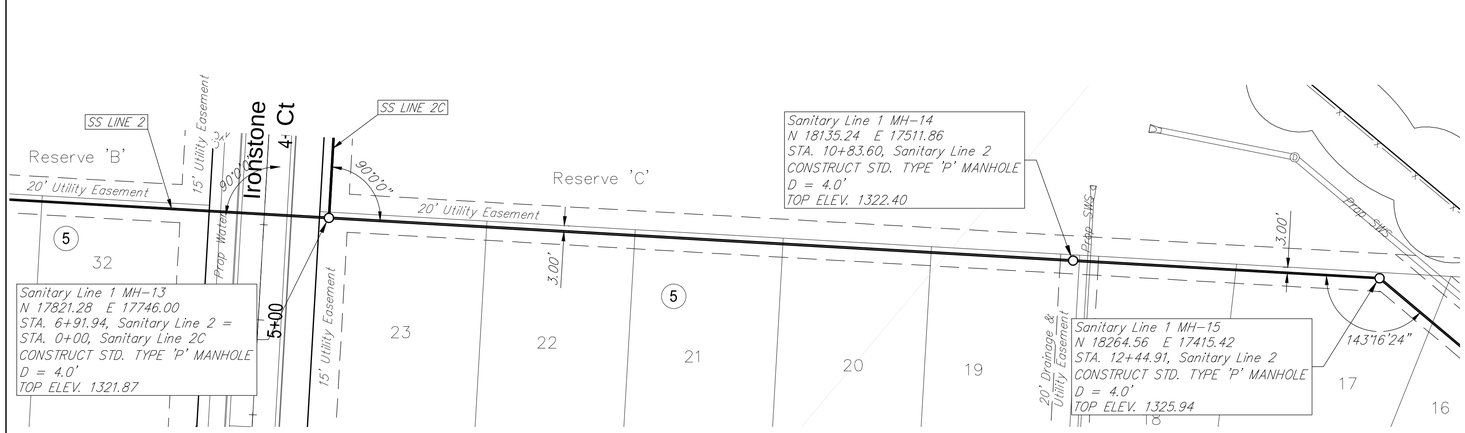

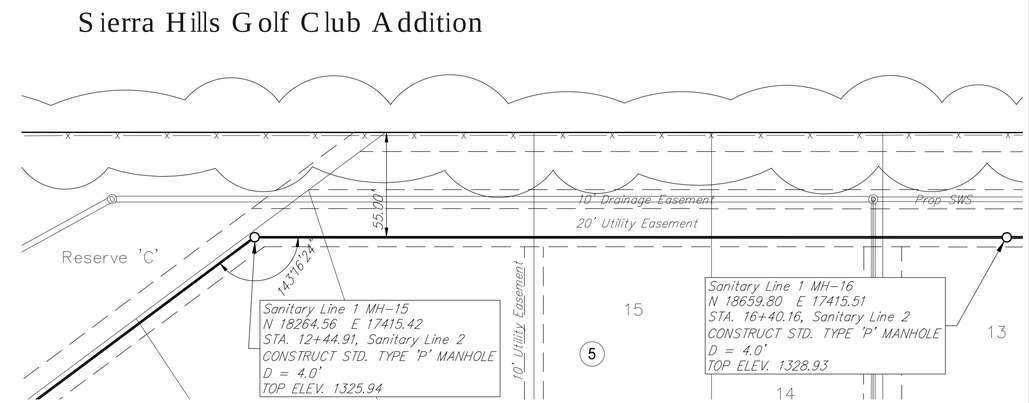

Sierra Hills 2nd Addition

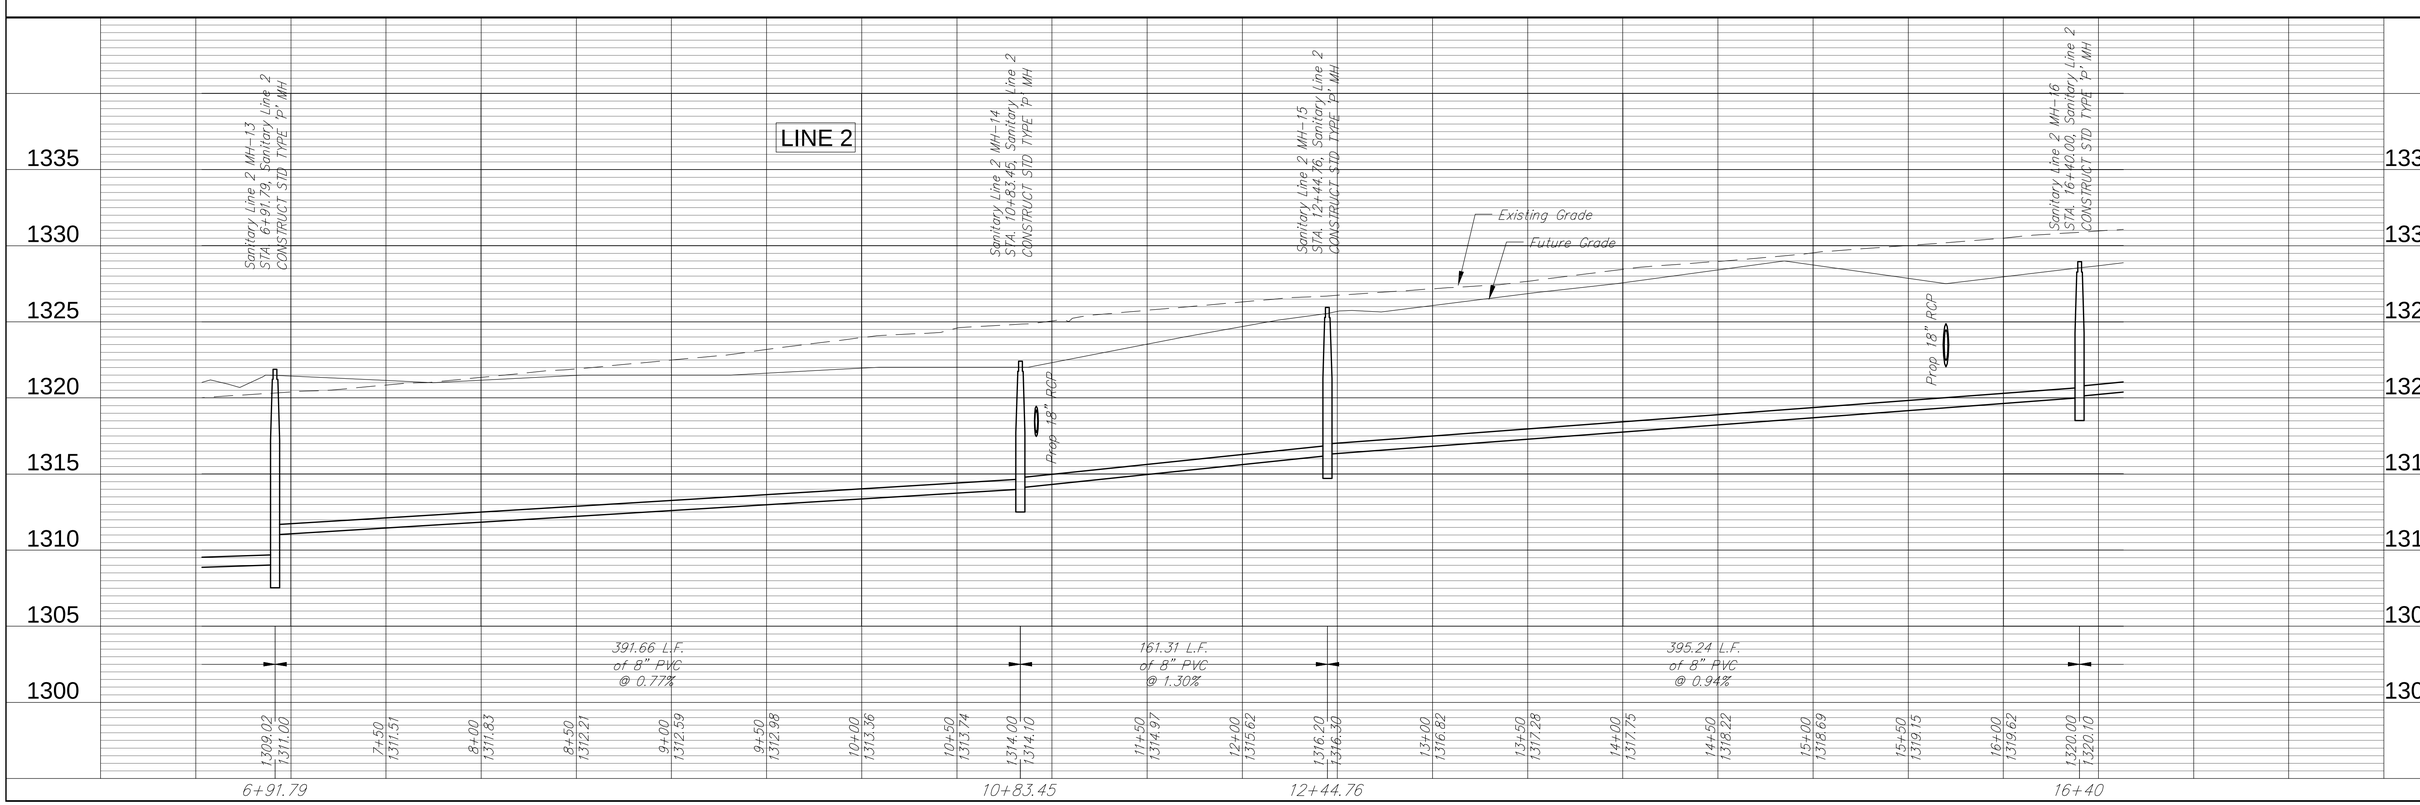

Ruggles & Bohm, P.A.
Engineering, Surveying, Land Planning
924 North Main
Wichita, Kansas 67203
www.ruggleslaw.com
(316) 264-8008
(316) 264-8251 fax
E-mail: ER@ruggleslaw.com

ERIC JOHN GLOVER
LICENSED
18144
KANSAS
PROFESSIONAL ENGINEER
4-24-12

DESIGN EJG	DRAWN EJG
UTILITY	DATE April 24, 2012
REVISED	REVIEW Feb 21, 2012
PROJECT NUMBER 468-84614	DRAWING FILE SS (SS Line 2 (2))
RB JOB 3929E	SHEET 6 OF 13

Sanitary Sewer Line 2
WICHITA, KANSAS