BENCHMARKS:

RR Spike N. Face P.P.
40'± S. of ℄ 37th Street N.,
180'± E. of SW Cor, SE 1/4,
Sec. 28, Twp 26–S, R–I–W.
Elev. = 144.13 City Datum
MSL Elev. = 1331.53

RR Spike N. Face P.P.
44'± S. of ℄ 37th Street N.,
990'± E. of SW Cor, SE 1/4,
Sec. 28, Twp 26–S, R–I–W.
Elev. = 143.73 City Datum
MLS Elev. = 1331.13

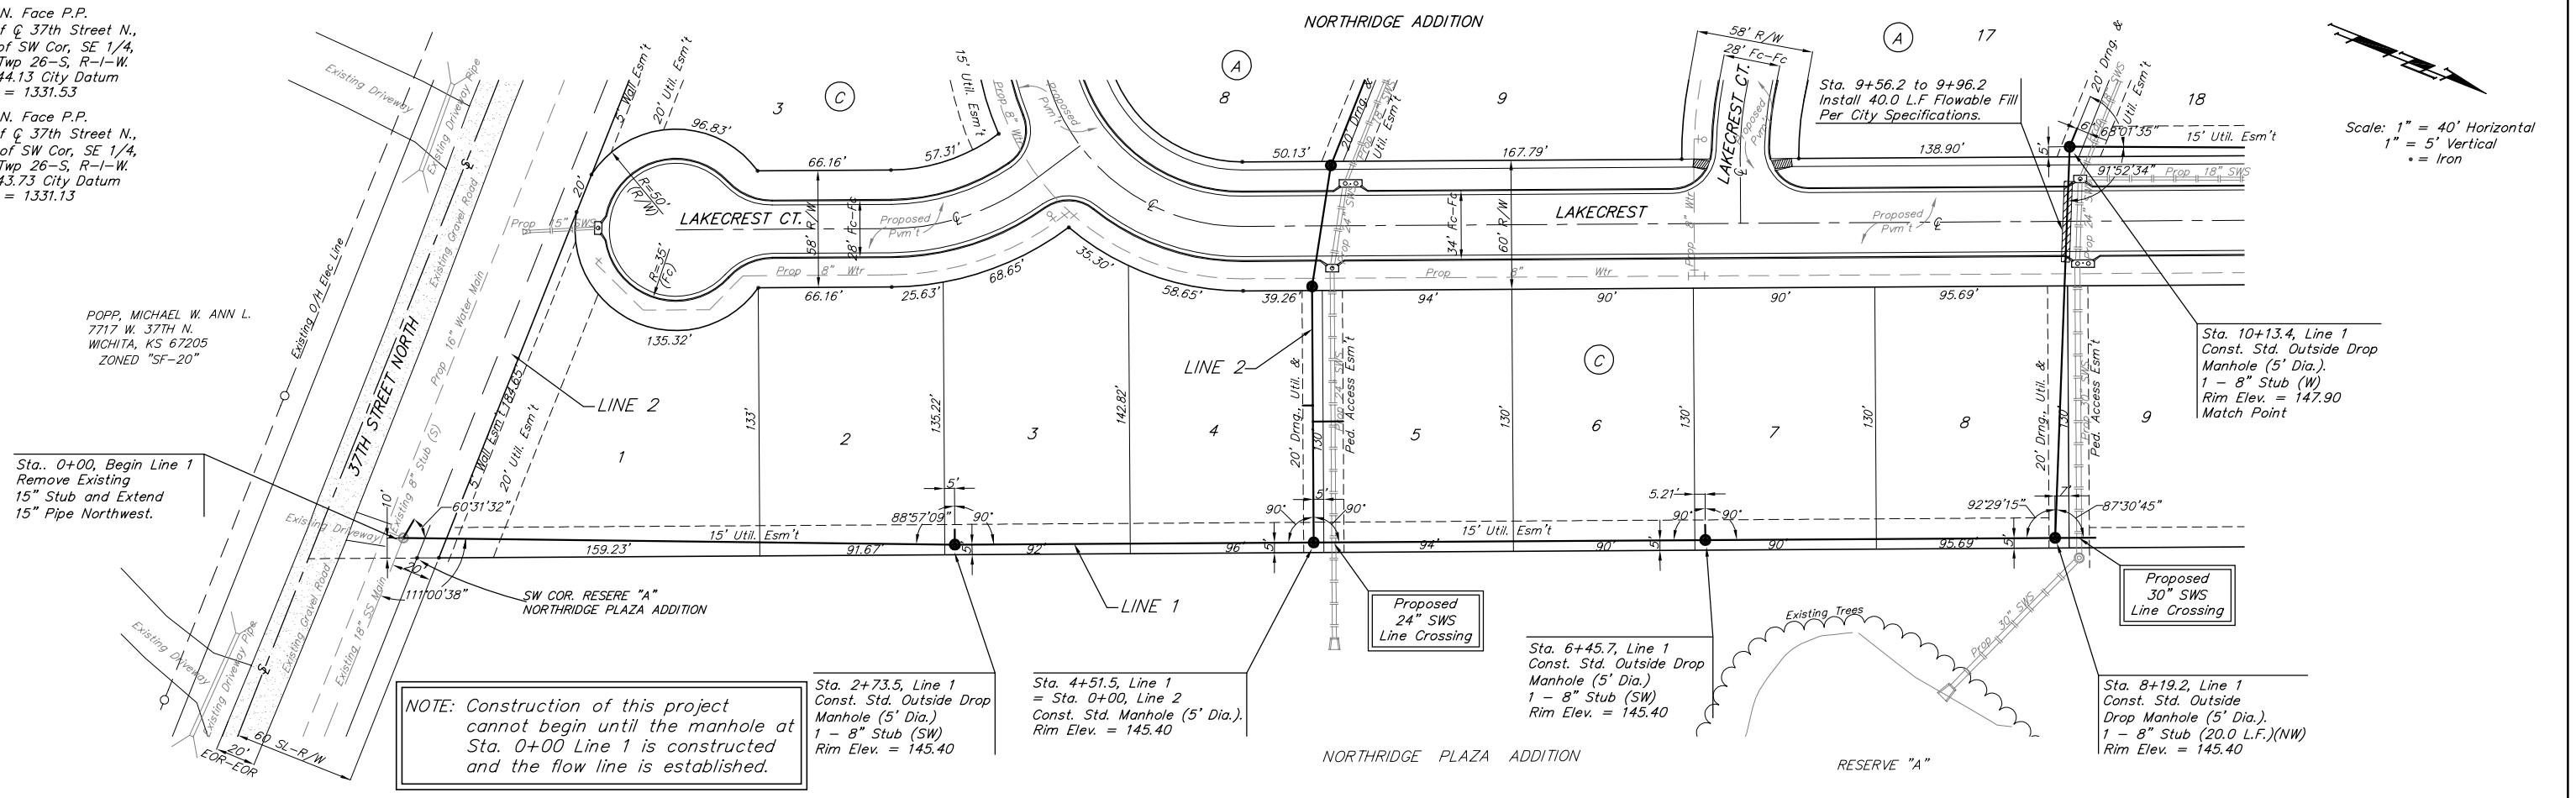

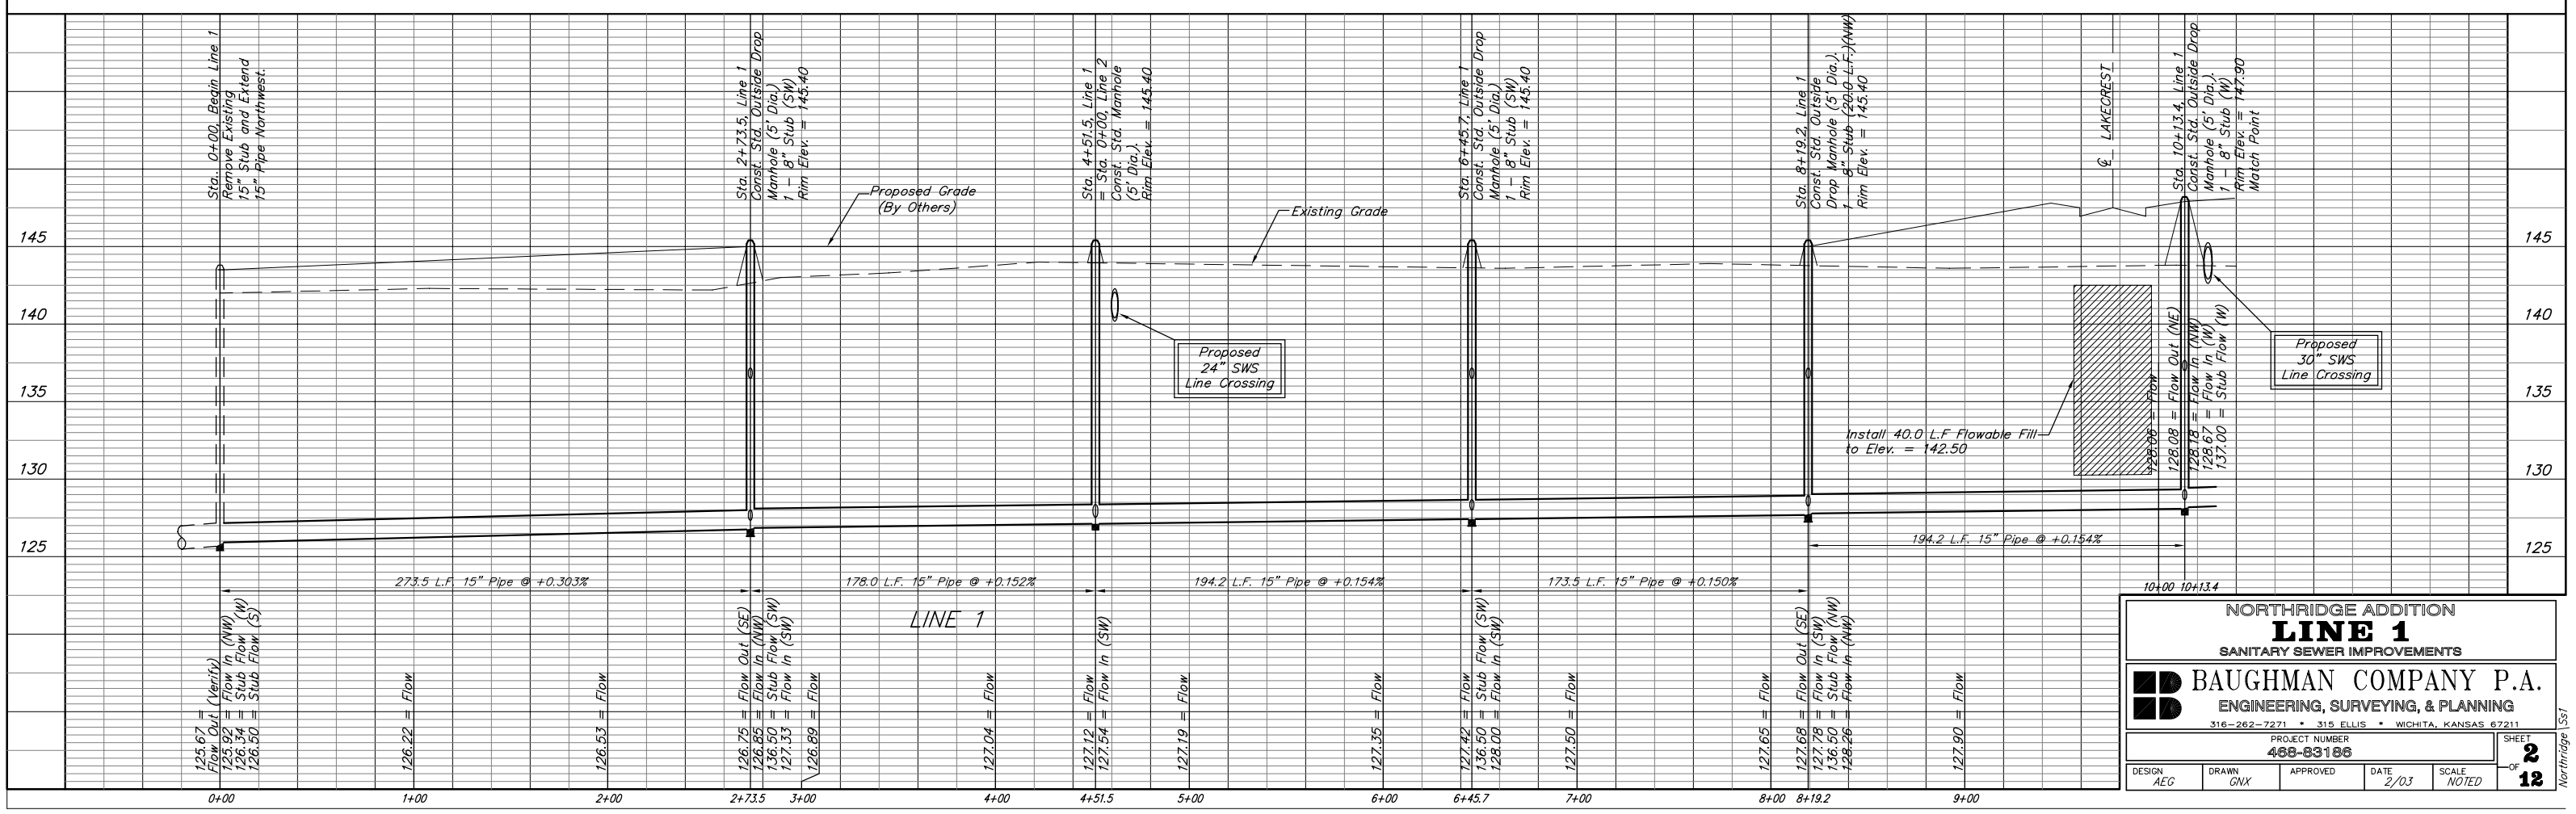

NORTHRIDGE ADDITION

LINE 1

SANITARY SEWER IMPROVEMENTS

BAUGHMAN COMPANY P.A.

ENGINEERING, SURVEYING, & PLANNING

316–262–7271 • 315 ELLIS • WICHITA, KANSAS 67211

PROJECT NUMBER	SHEET
468-83186	2 OF 12

DESIGN	DRAWN	APPROVED	DATE	SCALE
AEG	GNX		2/03	NOTED

Northridge\Ss1