HAWTHORNE ADDITION
MAIN 2
SANITARY SEWER PLANS

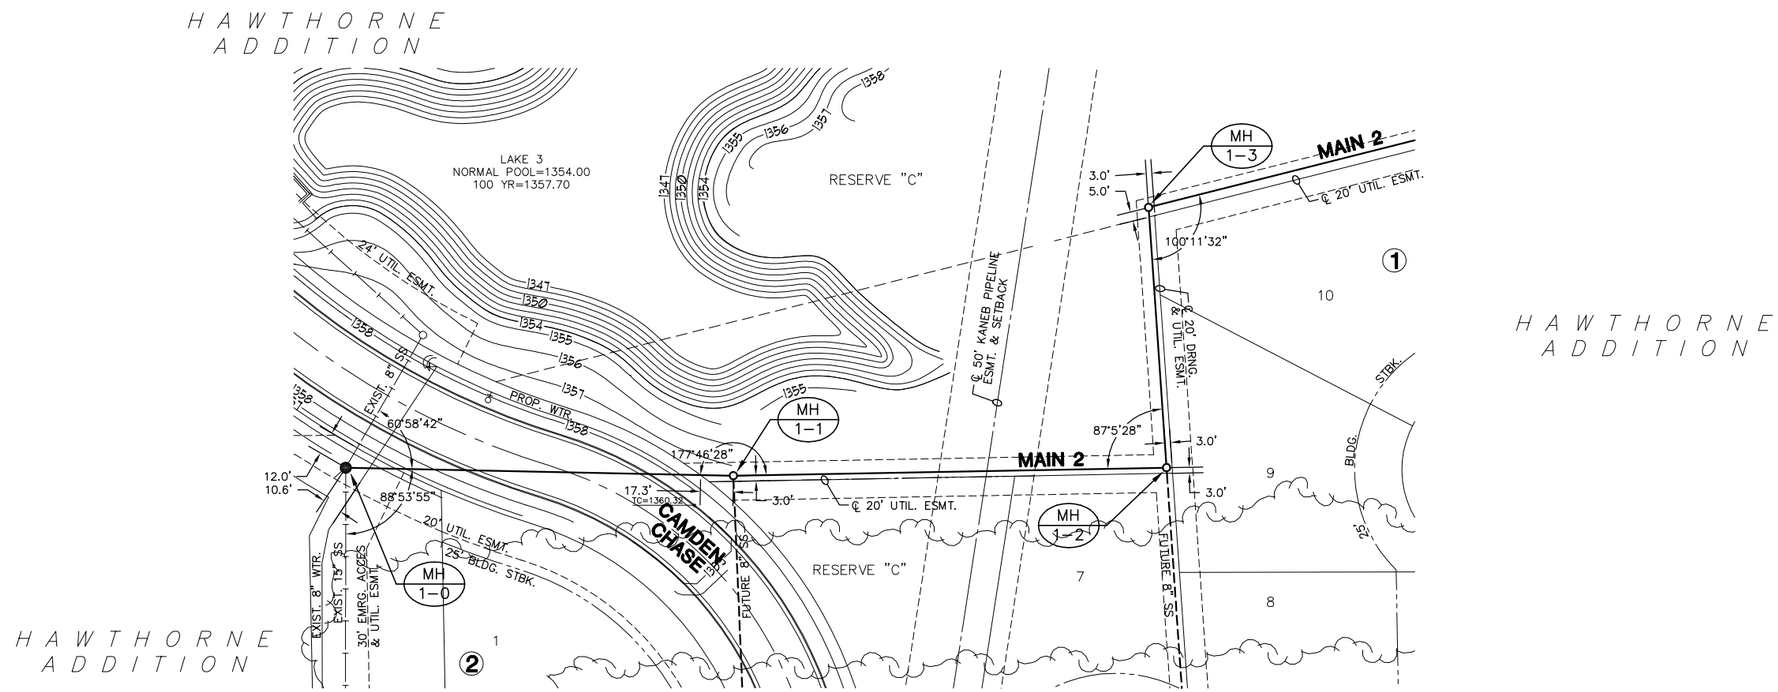

PLAN MAIN 2

SCALE: 1"=40'

SCALE: 1"= 40'

0 20 40 80

PROFILE MAIN 2

SCALE: HORIZ. 1"=40'
SCALE: VERT. 1"=5'

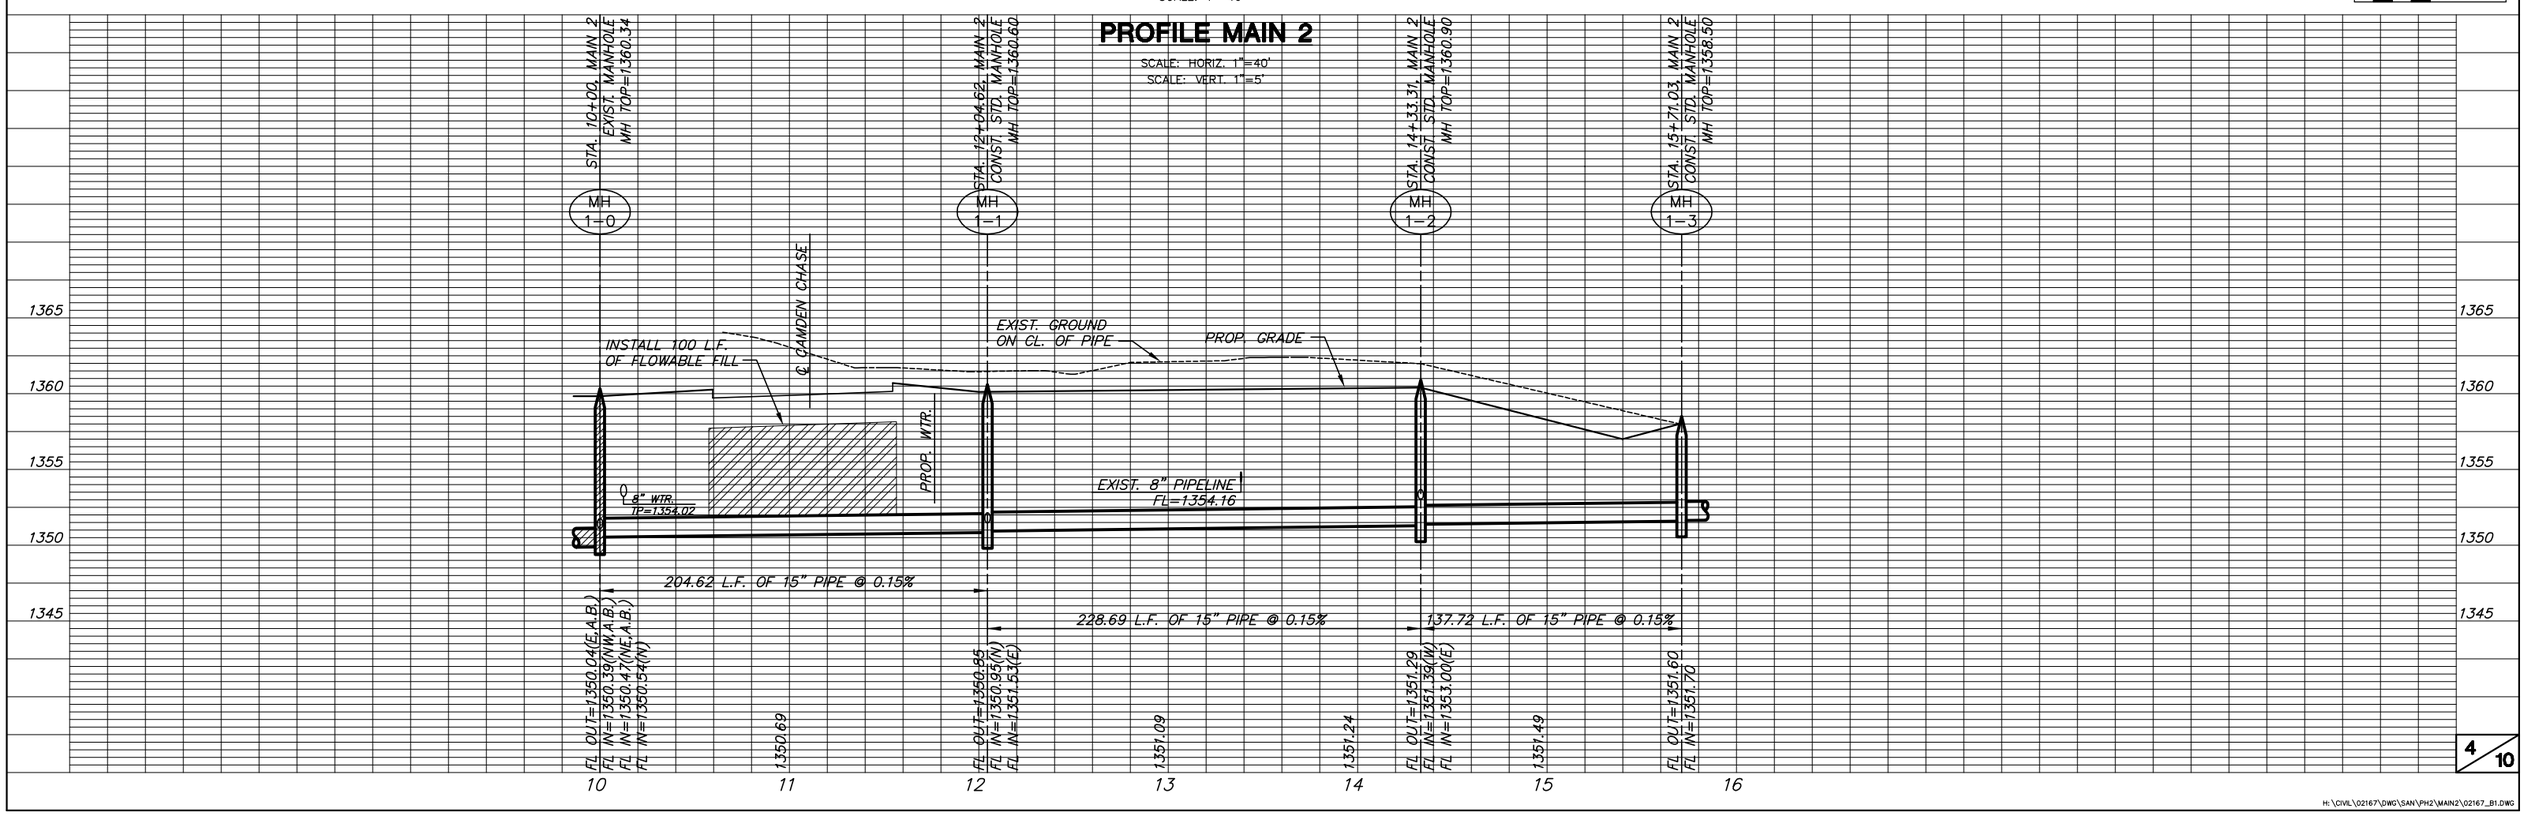

H:\CIVIL\02167\DWG\SAN\PH2\MAIN2\02167_B1.DWG