PLOTTED: Tuesday, July 23, 2013 @ 02:15PM

# BAY COUNTRY

## AN ADDITION TO WICHITA, SEDGWICK COUNTY, KANSAS

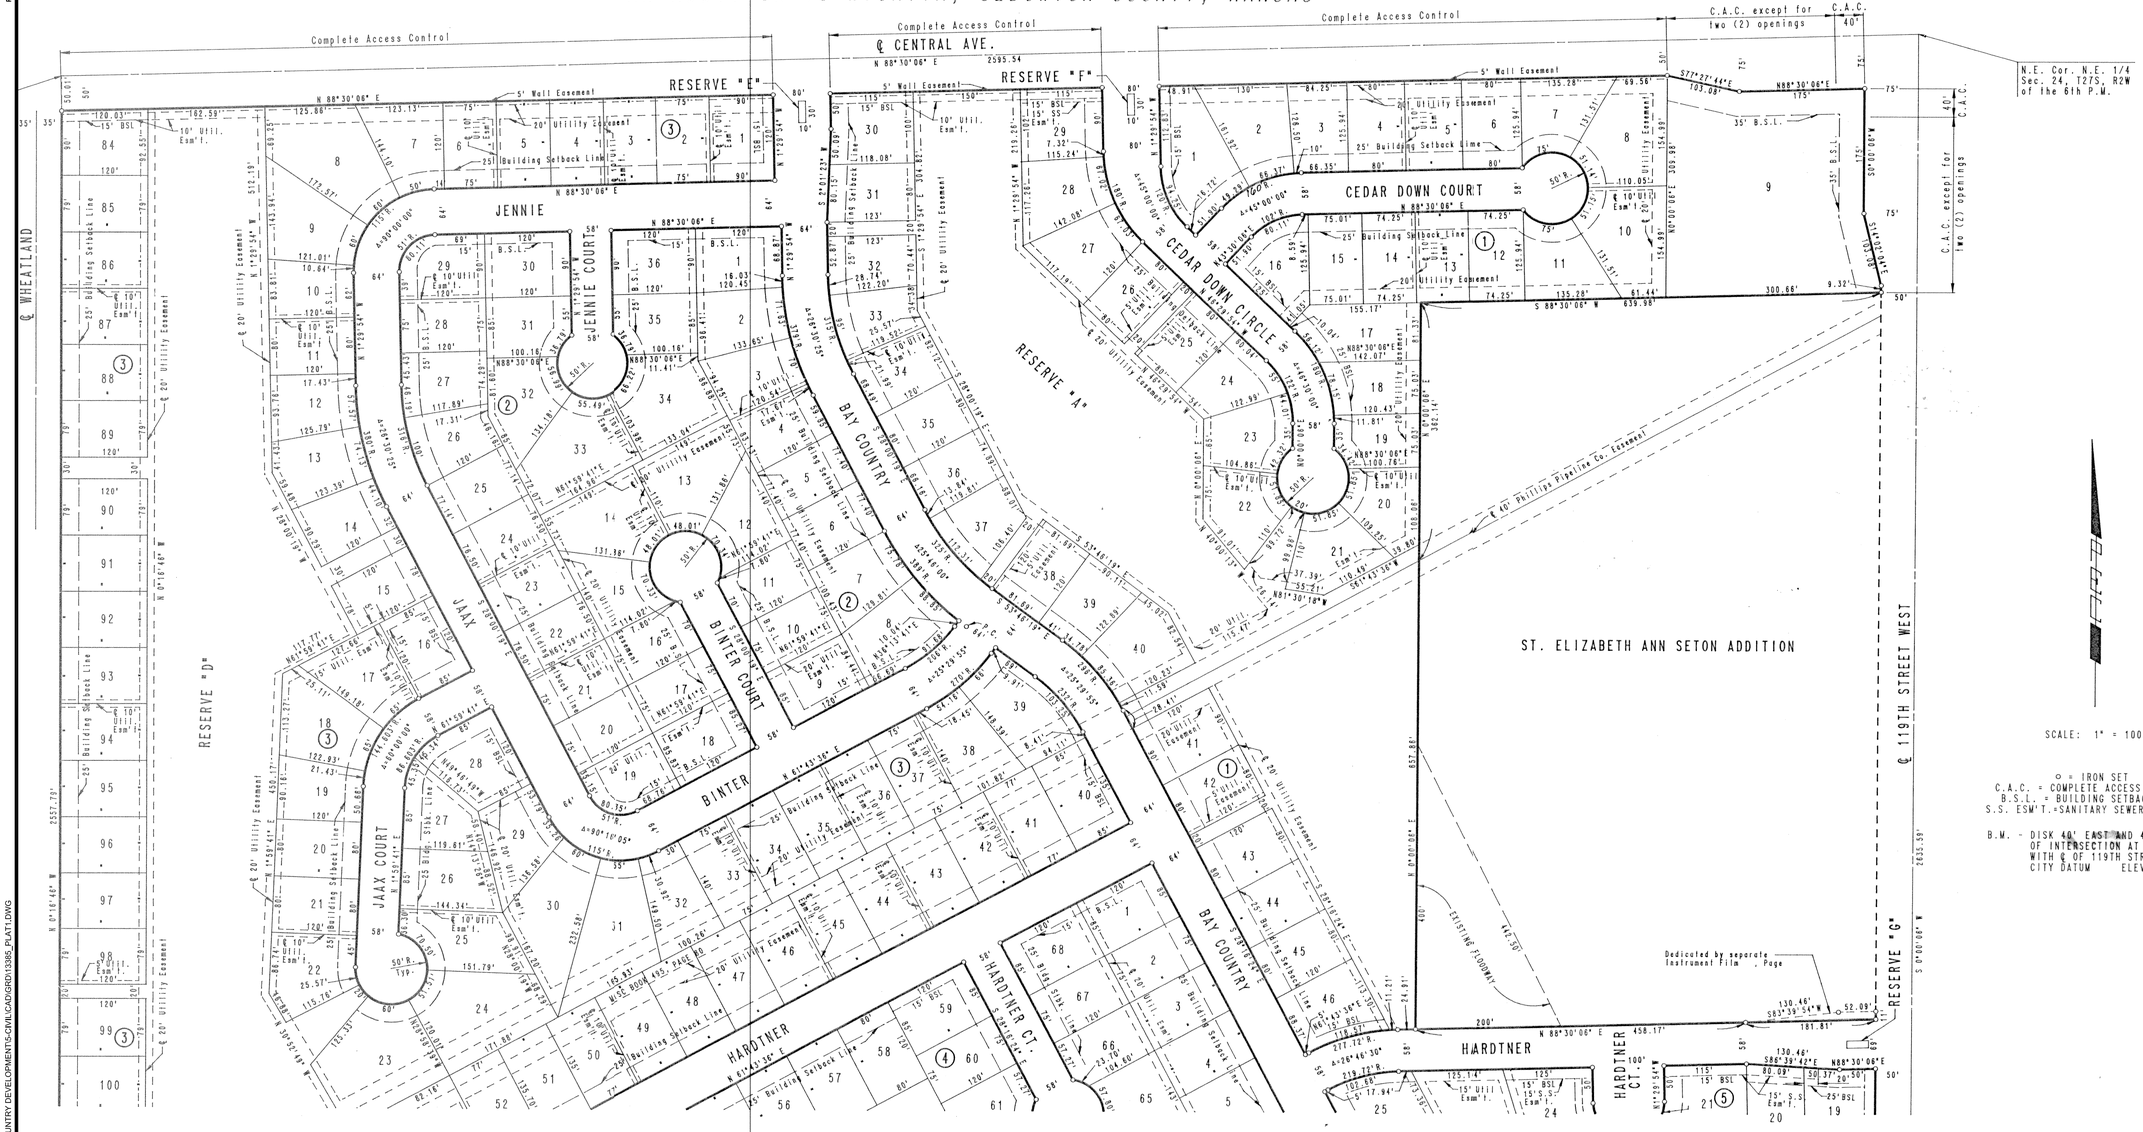


SCALE: 1" = 100'

○ = IRON SET
C.A.C. = COMPLETE ACCESS CONTROL
B.S.L. = BUILDING SETBACK LINE
S.S. ESM'T.=SANITARY SEWER EASEMENT

B.M. - DISK 40' EAST AND 46' SOUTH OF INTERSECTION AT ℄ OF CENTRAL WITH ℄ OF 119TH STREET WEST
CITY DATUM ELEV.=156.93

BLOCK 1:
LOTS 20 THROUGH 40 INCLUSIVE: 1340.0 (M.S.L.)=152.6 (C.O.W.)
LOTS 41 THROUGH 46 INCLUSIVE: 1338.0 (M.S.L.)=150.6 (C.O.W.)

BLOCK 3:
LOTS 8 THROUGH 18 INCLUSIVE: 1338.0 (M.S.L.)=150.6 (C.O.W.)
LOTS 19 THROUGH 23 INCLUSIVE: 1336.0 (M.S.L.)=148.6 (C.O.W.)
LOTS 54 THROUGH 57 INCLUSIVE: 1336.0 (M.S.L.)=148.6 (C.O.W.)
LOTS 60 THROUGH 79 INCLUSIVE: 1328.0 (M.S.L.)=140.6 (C.O.W.)
LOTS 84 THROUGH 93 INCLUSIVE: 1338.0 (M.S.L.)=150.6 (C.O.W.)
LOTS 94 THROUGH 102 INCLUSIVE: 1336.0 (M.S.L.)=148.6 (C.O.W.)

BLOCK 5:
LOTS 6 THROUGH 39 INCLUSIVE: 1336.0 (M.S.L)=148.6 (C.O.W.)

LIBRARY
SEDGWICK COUNTY
KANSAS

J:\PROJECTS\2013\13010385_COW BAY COUNTRY DEVELOPMENT\5-CIVIL\CAD\GRD\13385_PLAT1.DWG

MKEC
Wichita, KS • 316-684-9600

GRADING PLANS FOR

# BAY COUNTRY ADDITION

WICHITA, KANSAS

©2013
MKEC Engineering
All Rights Reserved
www.mkec.com
These drawings and their contents, including, but not limited to, all concepts, designs, & ideas are the exclusive property of MKEC Engineering (MKEC), and may not be used or reproduced in any way without the express consent of MKEC.

FINAL PLAT 1

| | |
|---|---|
| PROJECT NO. | 468-84887 |
| DATE | JULY 2013 |
| SCALE | AS NOTED |

| DESIGNED | DRAWN | CHECKED |
|---|---|---|
| SPE | BKS | GJA |

| NO. | REVISION | DATE |
|---|---|---|
| # | ----- | ##/##/#### |

SHEET NO.

15 OF 16