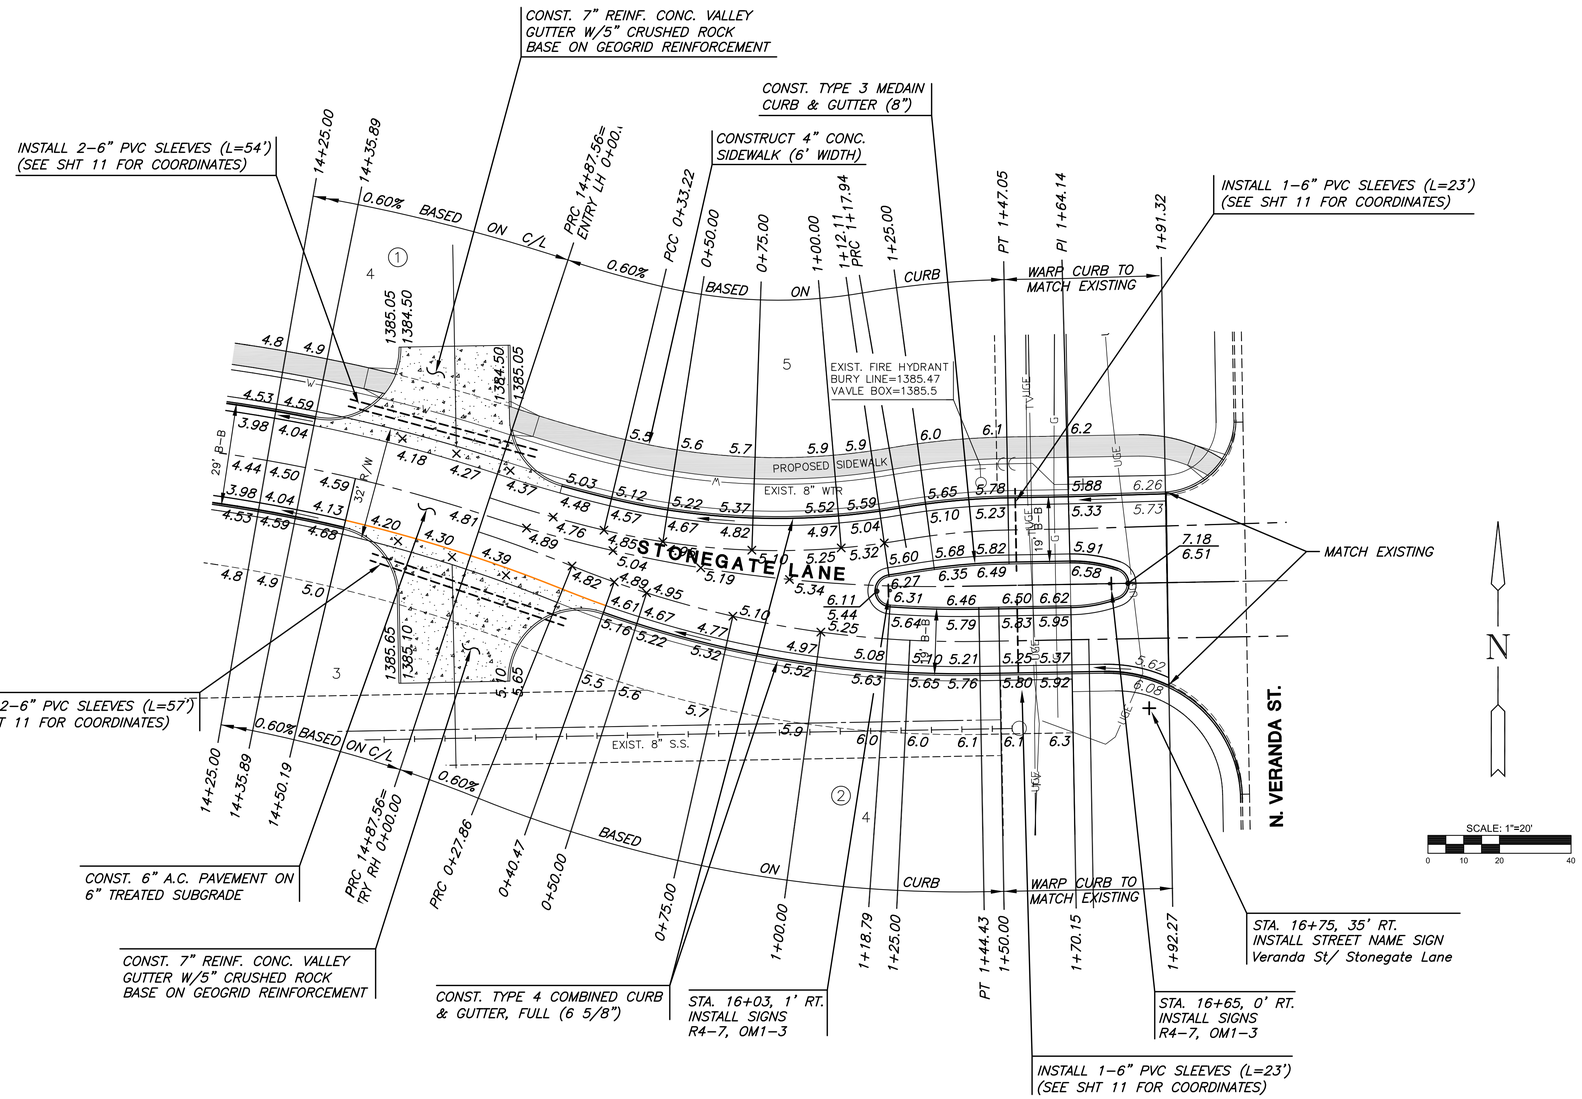

ALL 6" PVC SLEEVES TO BE 36" BELOW TOP OF GROUND

MKEC ENGINEERING CONSULTANTS, INC.
411 N. WEBB ROAD
WICHITA, KS. 67206
316-684-9600

GREGORY J. ALLISON LICENSED 11159 KANSAS PROFESSIONAL ENGINEER
7/30/13

PAVING & INCIDENTAL DRAINAGE FOR WATERFRONT EIGHTH ADDITION

PART A

STONEGATE LANE

SHEET TITLE

472-85097

PROJECT NUMBER

JAG / JWC / GJA
DESIGNED DRAWN CHECKED

ISSUED
July 2013

REVISED
07/30/13 ADDED SLEEVES

SHEET NO.
9 of 20

H:\CIVIL\020141.8TH ADD\CIVIL3D\5-CIVIL\CAD\PAV\020141_E2.DWG

PLOTTED: Tuesday, July 30, 2013 @ 04:23PM