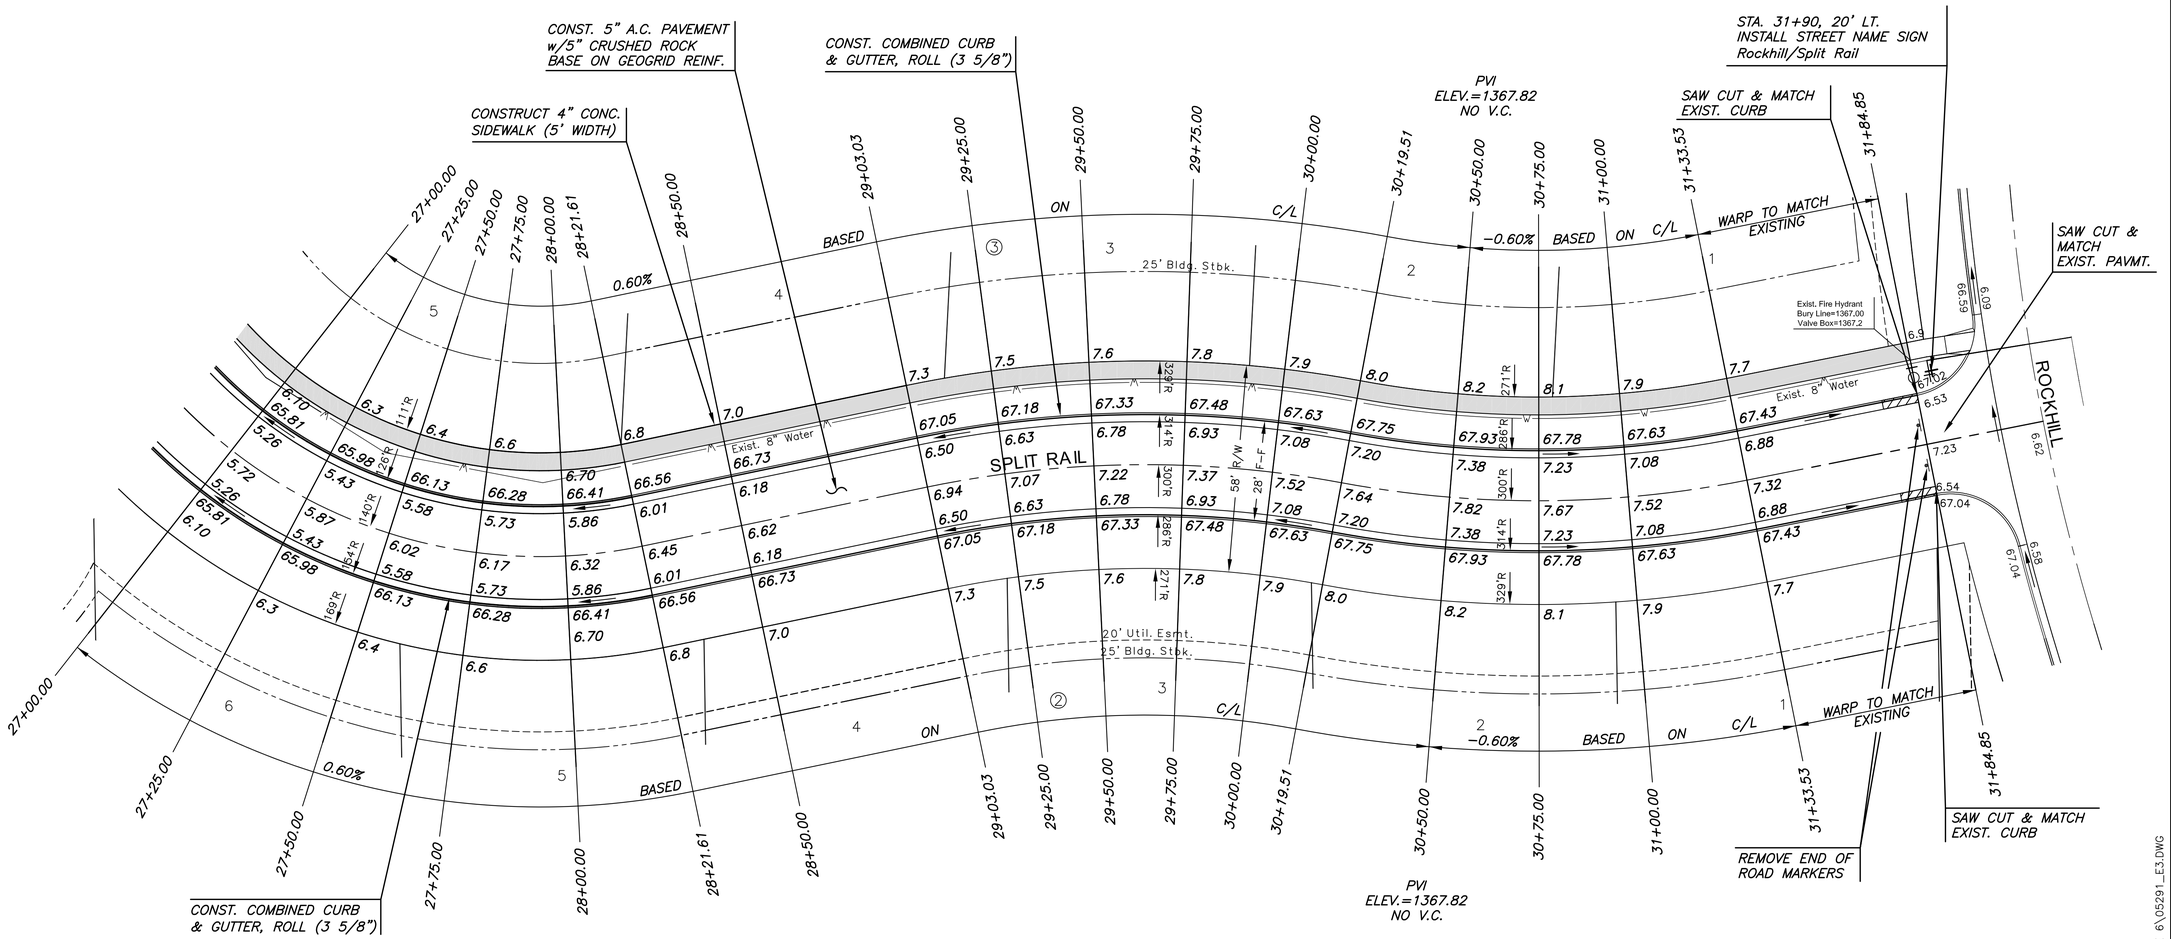

LEGEND

10' TRANSITION FROM ROLL CURB TO FULL CURB

STREET SIGN & SIGN LOCATION (SEE SIGN ASSEMBLY TABLE FOR TYPE & STATION OF SIGN)

SCALE: 1"=20'

0 10 20 40

NOTE:
TOP OF CURB ELEVATIONS SHOWN ARE FOR FULL CURB. CONSTRUCT CURB AND GUTTER AS NOTED.

WILLIAM JOSEPH KOSTY LICENSED 20916 8-6-13 KANSAS PROFESSIONAL ENGINEER

MKEC
Wichita, KS • 316-684-9600

PAVING & INCIDENTAL DRAINAGE FOR

KRUG SOUTH ADDITION

PHASE 6

©2013
MKEC Engineering
All Rights Reserved
www.mkec.com
These drawings and their contents, including, but not limited to, all concepts, designs, & ideas are the exclusive property of MKEC Engineering (MKEC), and may not be used or reproduced in any way without the express consent of MKEC.

SPLIT RAIL

PROJECT NO.	472-85059
DATE	AUGUST 2013
SCALE	AS SHOWN

DESIGNED	DRAWN	CHECKED
AJK	KKL	GJA

NO.	REVISION	DATE
#	-----	##/##/##

SHEET NO.

12 OF 30

PLOTTED: Tuesday, August 06, 2013 @ 02:26PM

J:\CIVIL\05291\DWG\CIVIL3D\5-CIVIL\CAD\PAV\PHASE 6\05291_E3.DWG

J:\Civil\05291\dwg\Civil3d\5-Civil\CAD\Pav\PHASE 6\05291_E3.DWG