UTILITIES

AT&T, Wichita Central Unit
154 N. Broadway Ave. Rm 210
Wichita, Ks. 67202
Jason Edwards (316) 268-2008

Black Hills Energy
1611 S. Hoover Rd.
Wichita, Ks. 67209
Daryl Keller (316) 941-1608

Cox Communications
901 George Washington Blvd.
Wichita, Ks. 67211
Marc Henderson (316) 260-7745

Kansas Gas Service
1021 E. 26th St. N.
Wichita, Ks. 67219
Jim Coe (316) 832-3126

Wichita Water Utilities
8th Floor - City Hall
455 N. Main St.
Wichita, Ks. 67202
Greg Lolley (Water)
(316) 268-4555

Westar Energy
1900 E. Central Ave.
P.O. Box 208
Wichita, Ks. 67201
Randy Truitt
(316) 261-6512

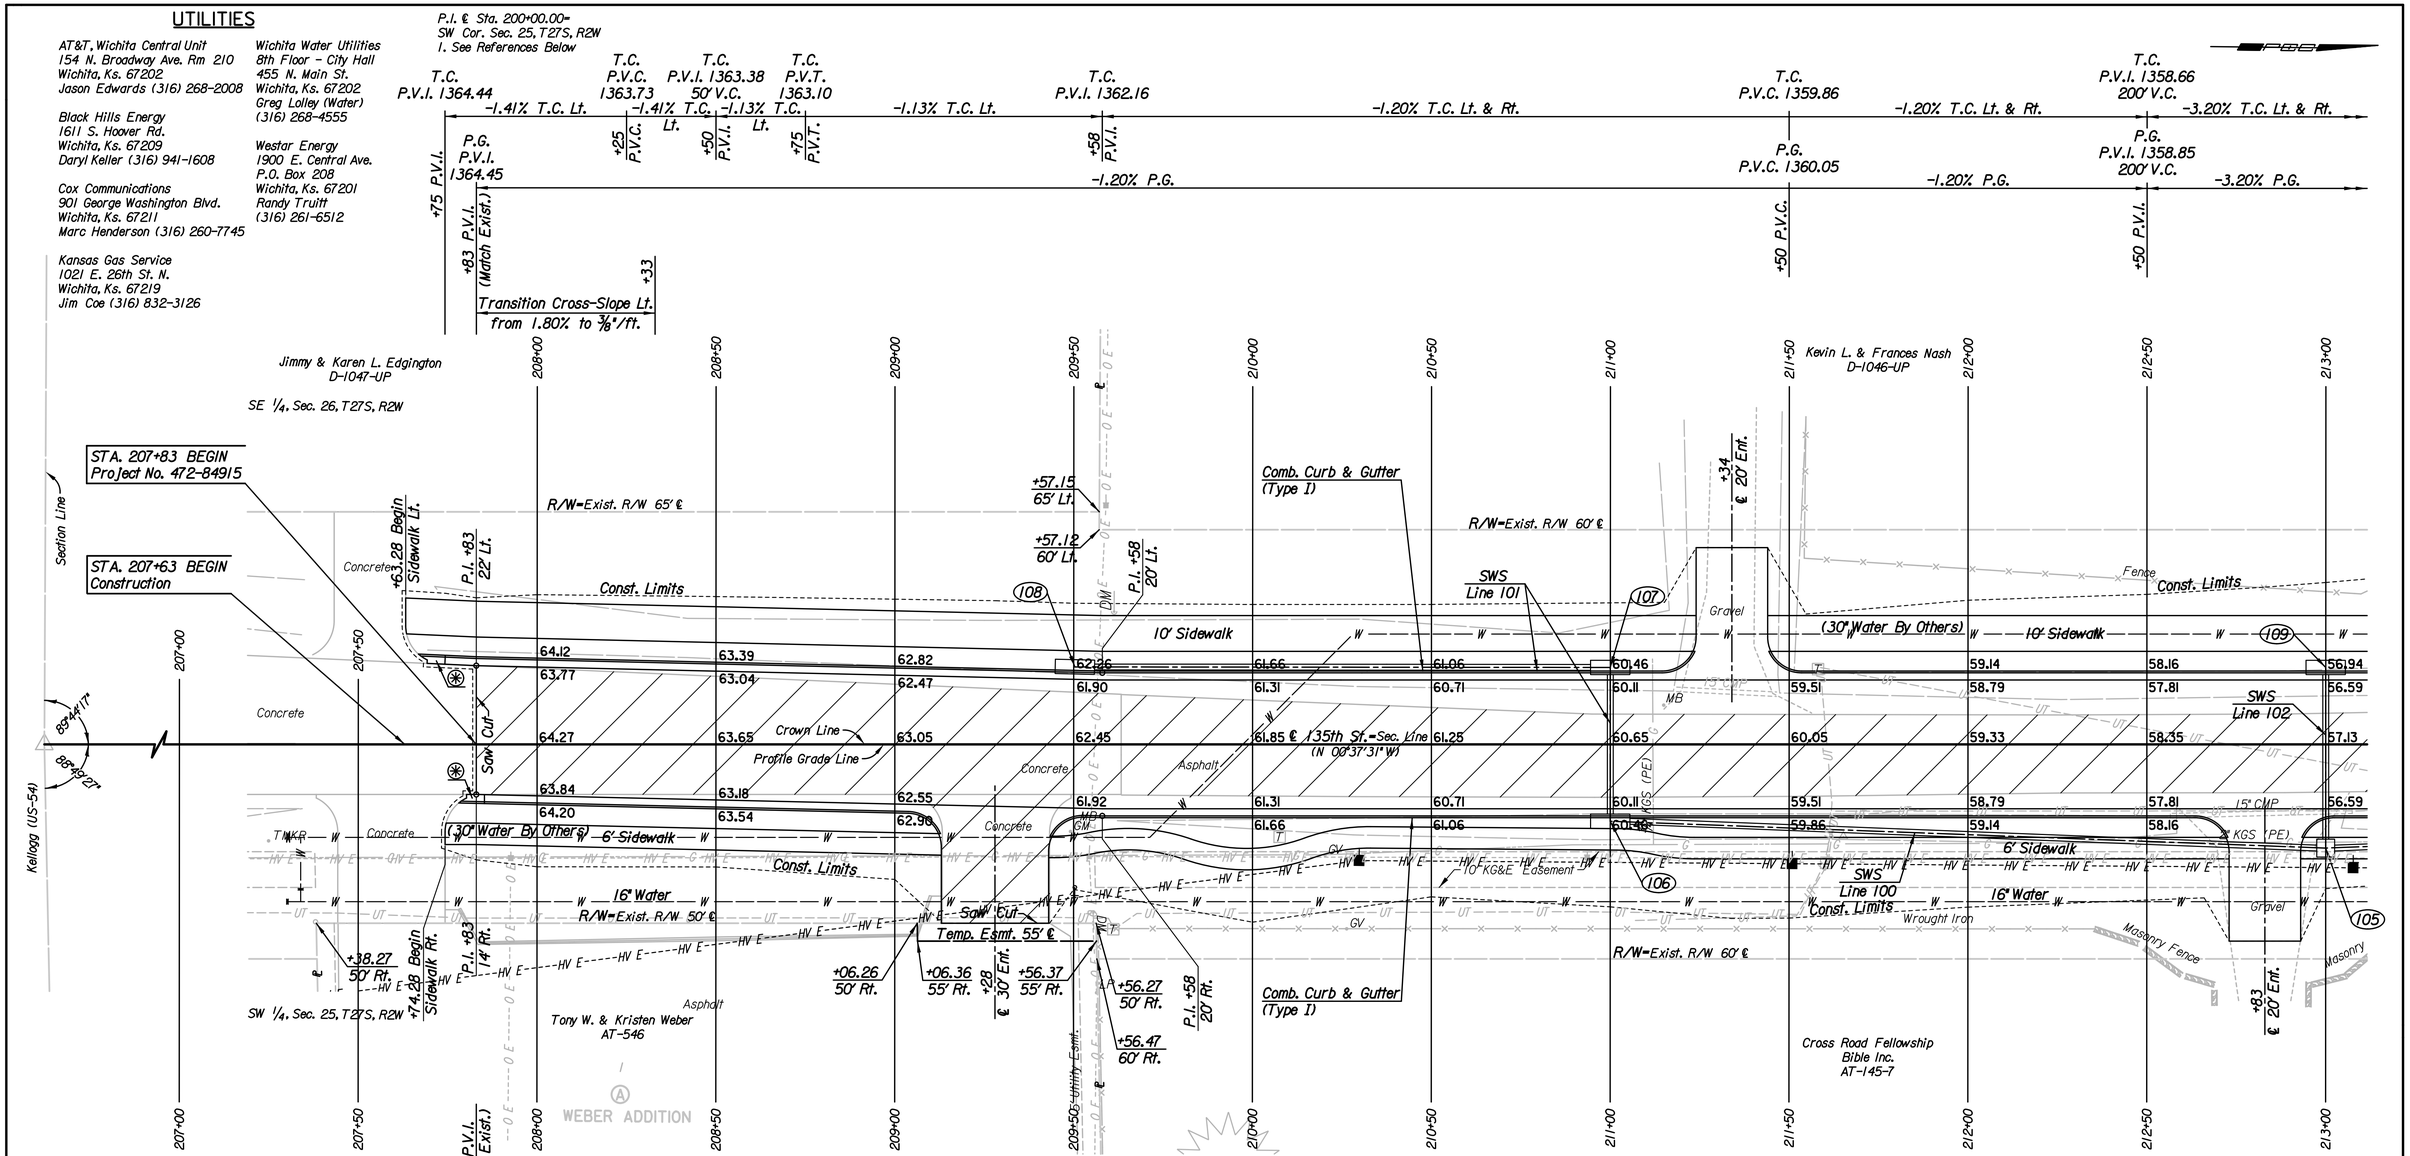

Note: Elevations shown along Curb and Gutter are to High Edge and Top of Curb.

REMOVAL OF EXISTING STRUCTURES *		
STATION	SIDE	ITEM
211+32	Lt.	15" CMP
212+82	Rt.	15" CMP

* For Information Only

SCALE
PLAN: Lat. & Long. 20' 0 20' 40'
PROFILE: Horiz. same as above
Vert.

SW Cor. Sec. 25, T27S, R2W
1. Found 5/8" rebar in thimble
2. Ctr. east bound lanes 6.46' S
3. Ctr. west bound lanes 47.93' N
4. KDOT nail/washer east face power pole 70.26' SW
5. KDOT nail/washer west face power pole 96.67' SE
6. 3 nails south face power pole 114.20' NW

BM#R16 Square Cut center front curb inlet on West Side 135th St. W., ± 350' N. of ℄ Kellogg. 135th St. W. ℄ Sta. 203+70.82, 38.34' Lt. Elev. 1358.48

Note: All trees removed from within the construction limits shall be paid for as "Site Clearing".

Utilities
Gas Kansas Gas Service
Power Westar Energy
Telephone AT&T

LEGEND

Pavement Removal

5' Transition from No Curb to Combined Curb & Gutter (Type I).

No.	Revision	By	Date

135TH ST.

PLAN
STA. 207+00 TO STA. 213+00

GARY JANZEN, P.E.-CITY ENGINEER
CITY OF WICHITA PROJECT NO. 472-84915

PEC PROFESSIONAL ENGINEERING CONSULTANTS, P.A.
303 SOUTH TOPEKA WICHITA, KS 67202
316-262-2691 www.pec1.com

Designed by RJS | Job No. 10281
Drawn by JDT | Date JAN., 2013
Sht. 3 of 83

Plotted By: svb Date: 2/25/2013 9:38:46 AM
FILE: I:\2010\10281\Plan\10281-PL207.dgn