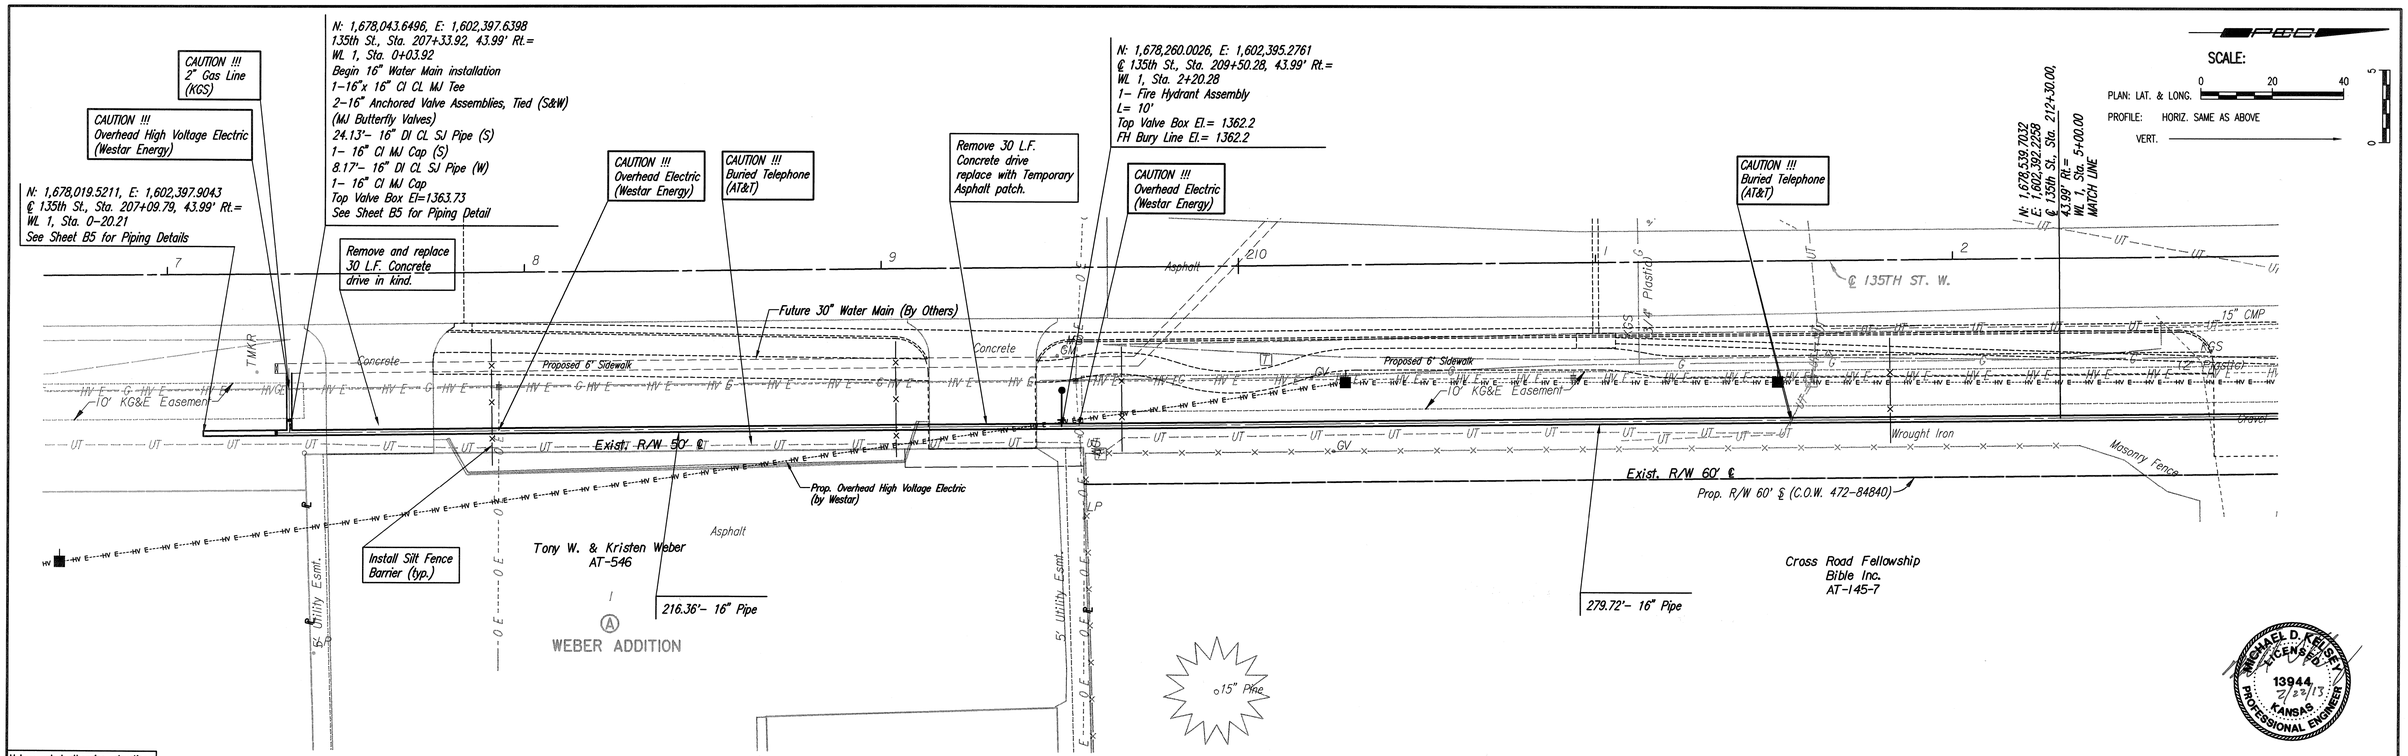

Unless noted otherwise, elevations shown are top of pipe

WATERLINE NO. 1

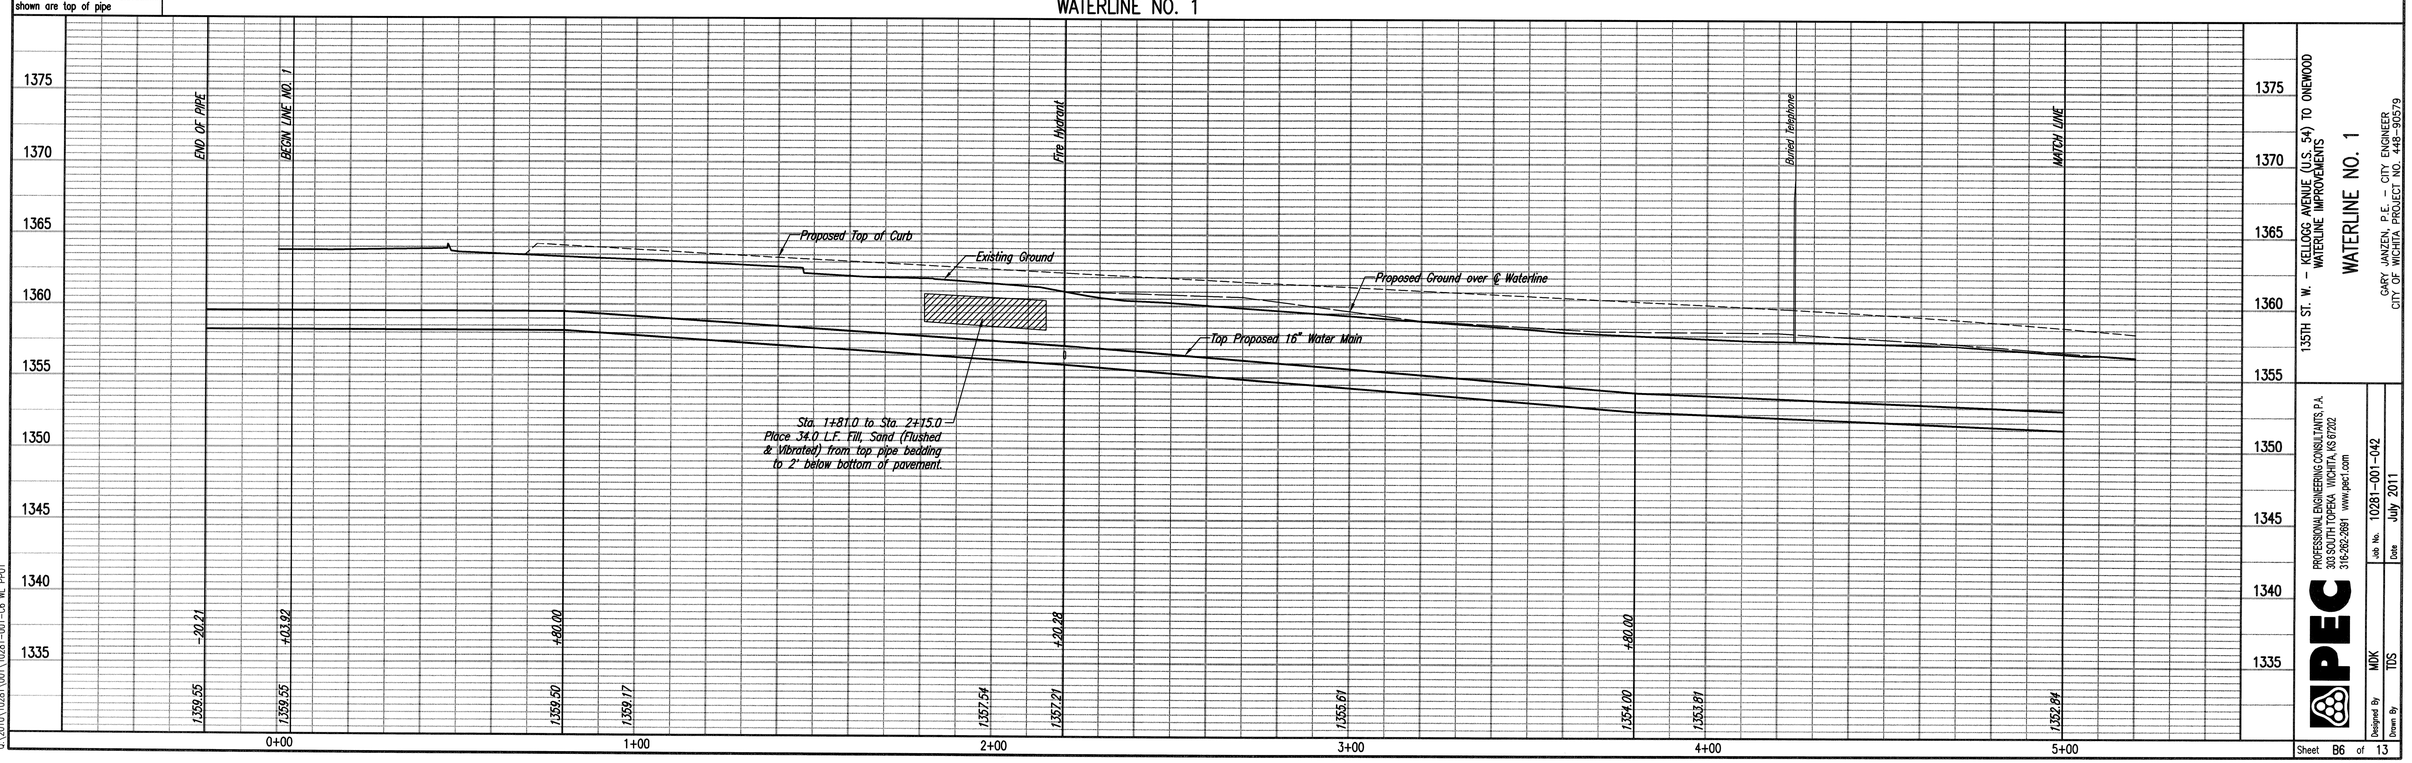

PLAN | CHECKED | CHECKED | BY | DATE

PROFILE | CHECKED | CHECKED | BY | DATE

135TH ST. W. – KELLOGG AVENUE (U.S. 54) TO ONEWOOD
WATERLINE IMPROVEMENTS

WATERLINE NO. 1

GARY JANZEN, P.E. – CITY ENGINEER
CITY OF WICHITA, PROJECT NO. 448-90579

PEC
PROFESSIONAL ENGINEERING CONSULTANTS, P.A.
303 SOUTH TOPEKA WICHITA, KS 67202
316-262-2691 www.pecf.com

Designed By NDK
Drawn By TJS
Job No. 10281-001-042
Date July 2011

Sheet B6 of 13

Saved 02-21-2013 2:53:16 PM by RFJ
Plot Scale 1:20 02-22-2013 8:18:38 AM by RFJ
Q:\2010\10281\001\10281-001-C6 WL PP01