Benchmarks:
BM #1: City of Wichita Benchmark Disc, top of curb at west end of curb return, Northwest corner of intersection of City View and Sheriac Cir. in Shadow Woods Addition.
Elev. = 1386.66 NGVD29

BM #2: City of Wichita Benchmark Disc, Top of curb by fire hydrant at west end of curb return, Northwest corner of intersection of Sheriac Cir. and Sheriac Ct., South of SE corner of Lot 13, Block B, Shadow Woods Addition.
Elev. = 1392.11 NGVD29

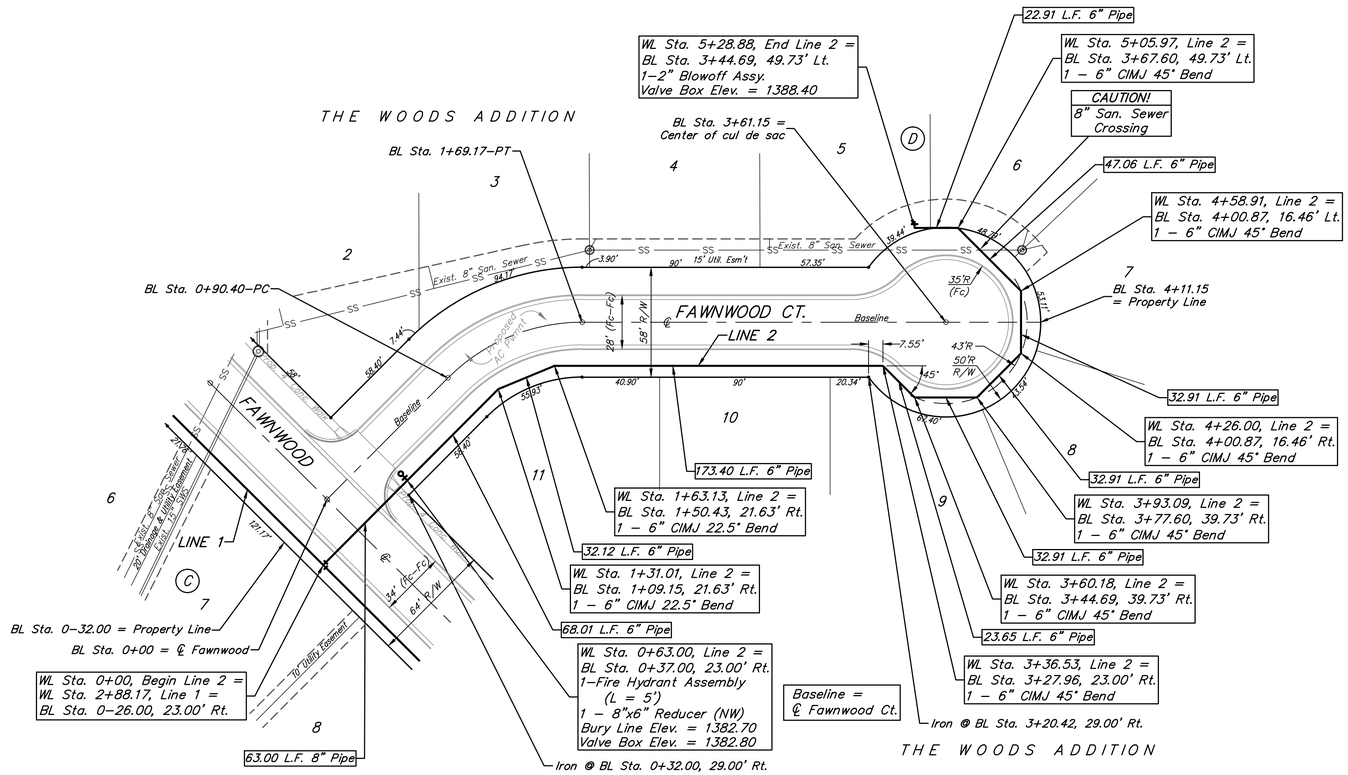

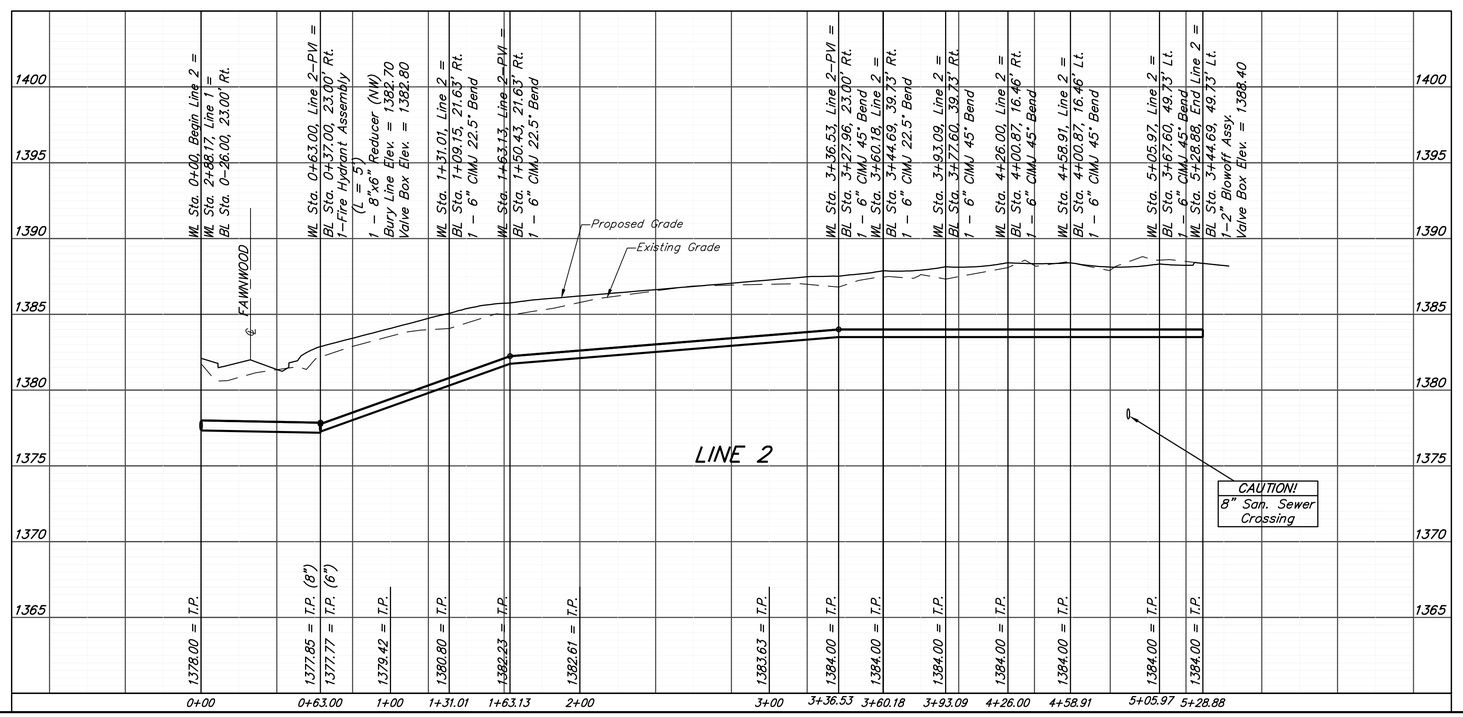

Scale: 1" = 40' (Hor.)
1" = 5' (Vert.)
• = Iron

AUSTIN E. BOTTLE
LICENSED
17919
9/17/13
KANSAS
PROFESSIONAL ENGINEER

Baughman

THE WOODS ADDITION - PHASE 4

LINE 2

Water Distribution System

Baughman Company, P.A. 315 Ellis St. Wichita, KS 67211 P 316-262-2221 F 316-262-0149
ENGINEERING | SURVEYING | PLANNING | LANDSCAPE ARCHITECTURE

PROJECT NUMBER 448-90505	DESIGN AEG / DRAWN JAK
REVISIONS:	APPROVED / DATE 9/17/13
	SCALE Noted
	SHEET 5 OF 13

E:\Projects\The Woods Addition\Phase 4\Wtr_13-05-E908\01-_WTR PLANS.dwg