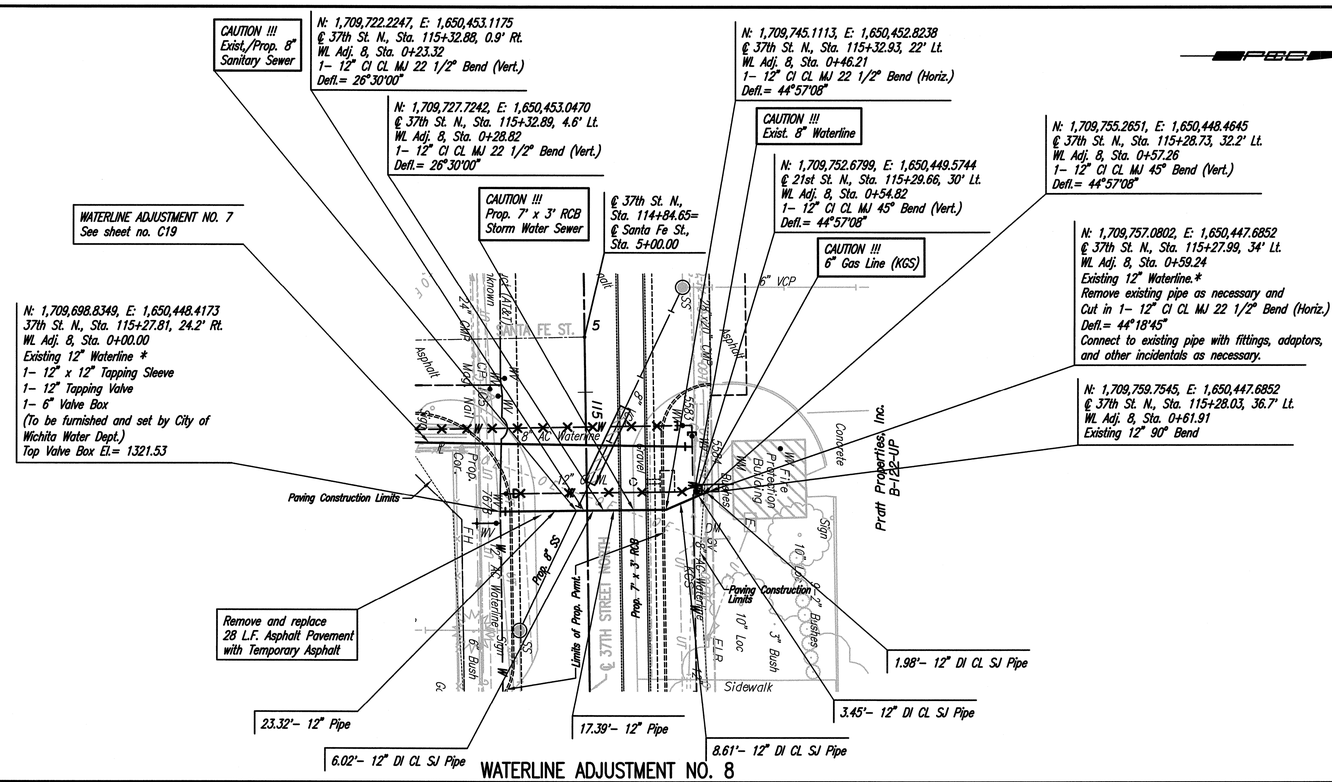

WATERLINE ADJUSTMENT NO. 8

Unless noted otherwise, elevations shown are top of pipe

SCALE:
PLAN: LAT. & LONG. 0 20 40
PROFILE: HORIZ. SAME AS ABOVE
VERT. 0 5

* PRIOR TO BEGINNING CONSTRUCTION, THE CONTRACTOR SHALL EXCAVATE THE EXISTING 12" WATERLINE AT WL ADJ. 8, Sta. 0+00.00 AND WL ADJ. 8, 0+59.24 TO VERIFY PIPE SIZE, TYPE, FITTINGS, AND HORIZONTAL AND VERTICAL LOCATION. THE CONTRACTOR SHALL REPORT HIS FINDINGS TO THE ENGINEER SO THAT ANY NECESSARY PLAN MODIFICATIONS CAN BE MADE. ANY ADDITIONAL LABOR OR MATERIALS NECESSARY TO COMPLETE THE CONNECTION SHALL BE CONSIDERED SUBSIDIARY TO THE PROJECT.

X = Denotes Pipe to be abandoned in place.
[= Denotes Cap/Plug by the contractor (Includes removal of existing pavement and replacement with temporary pavement.)

MICHAEL D. KELSEY
LICENSED
13944
8/15/13
KANSAS
PROFESSIONAL ENGINEER

PLAN		BY	DATE
	CHECKED		
	CHECKED		

PROFILE		BY	DATE
	CHECKED		
	CHECKED		

37TH STREET NORTH – BROADWAY TO HYDRAULIC
WATERLINE MODIFICATIONS

WATERLINE ADJUSTMENT NO. 8

GARY JANZEN, P.E. – CITY ENGINEER
CITY OF WICHITA, PROJECT NO. 448-90581

PEC
PROFESSIONAL ENGINEERING CONSULTANTS, P.A.
303 SOUTH TOPEKA WICHITA, KS 67202
316-262-2691 www.pec1.com

Designed By MDK, SAD
Drawn By CSL, JAN
Job No. 35-08207-0042
Date December 2011

Sheet C20 of 34

Saved 06-20-2013 2:13:54 PM by GJM
Plot Scale 1:20 08-14-2013 11:38:33 AM by BEJ
Q:\2008\08207\Waterline Adjustment Plans\08207-C20-WL Adj 08