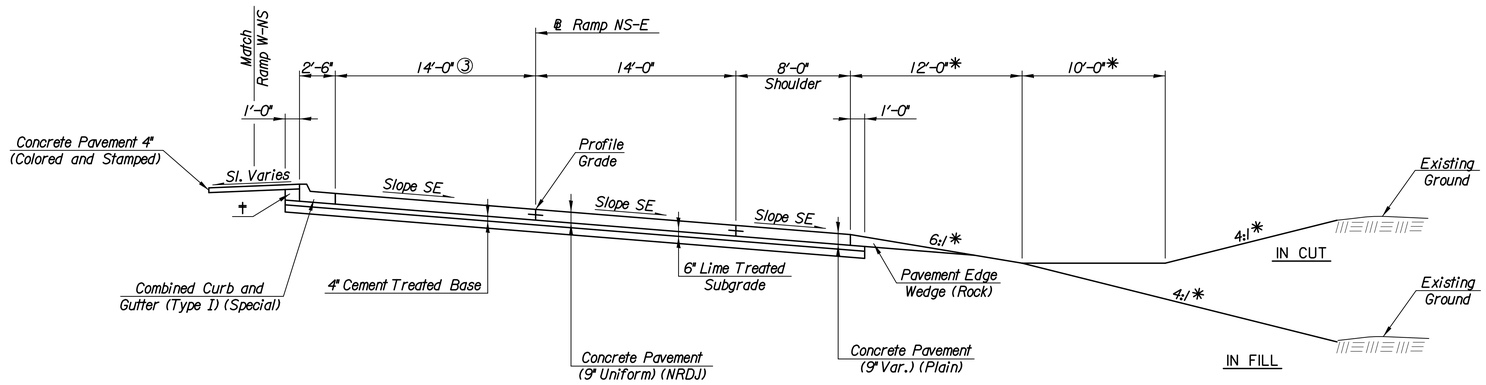

TYPICAL SECTION

Sta. 452+10.34 to Sta. 454+59.10

*Dimensions and Slopes for standard ditches and fills. See plan and cross-sections for variations.

Note: Intersection of all slope lines shall be softened and rounded for pleasing appearance.

③ Varies from 14'-0" at Sta. 453+97.39 to 16'-0" at Sta. 454+59.10.

④ Varies from 14'-0" at Sta. 455+64.59 to 0'-0" at Sta. 458+64.59.

⑤ Varies from 12'-0" at Sta. 455+00 to 21'-0" at Sta. 456+50.

† Backfill behind Curb. Quantities for this work are included in the Earthwork Summary Table.

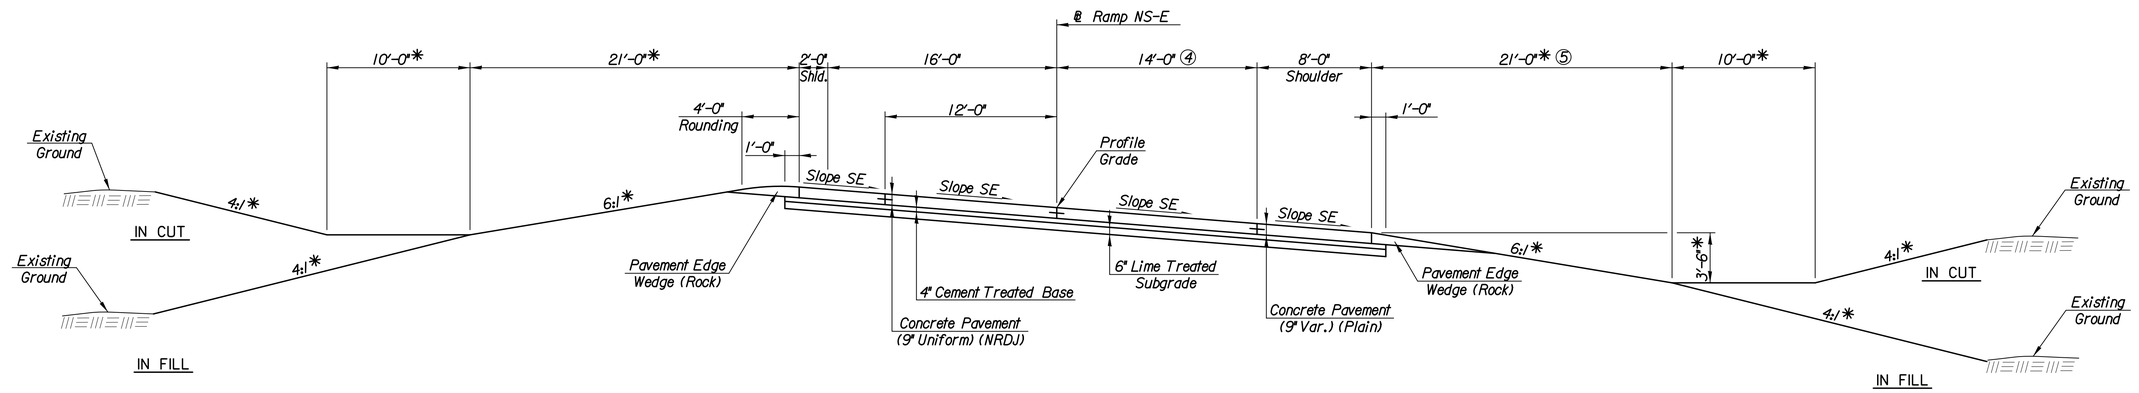

TYPICAL SECTION

Sta. 454+59.10 to Sta. 459+84.10

No.	Revision	By	Date

K-96 AND GREENWICH ROAD

TYPICAL SECTIONS
RAMP NS-E

GARY JANZEN, P.E.-CITY ENGINEER
CITY OF WICHITA PROJECT NO. 472-85066

PEC
PROFESSIONAL ENGINEERING CONSULTANTS, P.A.
303 SOUTH TOPEKA WICHITA, KS 67202
316-262-2691 www.pec1.com

Designed by	JPS	Job No.	09521	Sht. 4 of 388
Drawn by	SVB	Date	Jan., 2014	

Plotted By: cp Date: 12/30/2013 11:33:48 AM
FILE: i:\2009\0952i\Typicals\0952i-Typical_NS_E.dgn