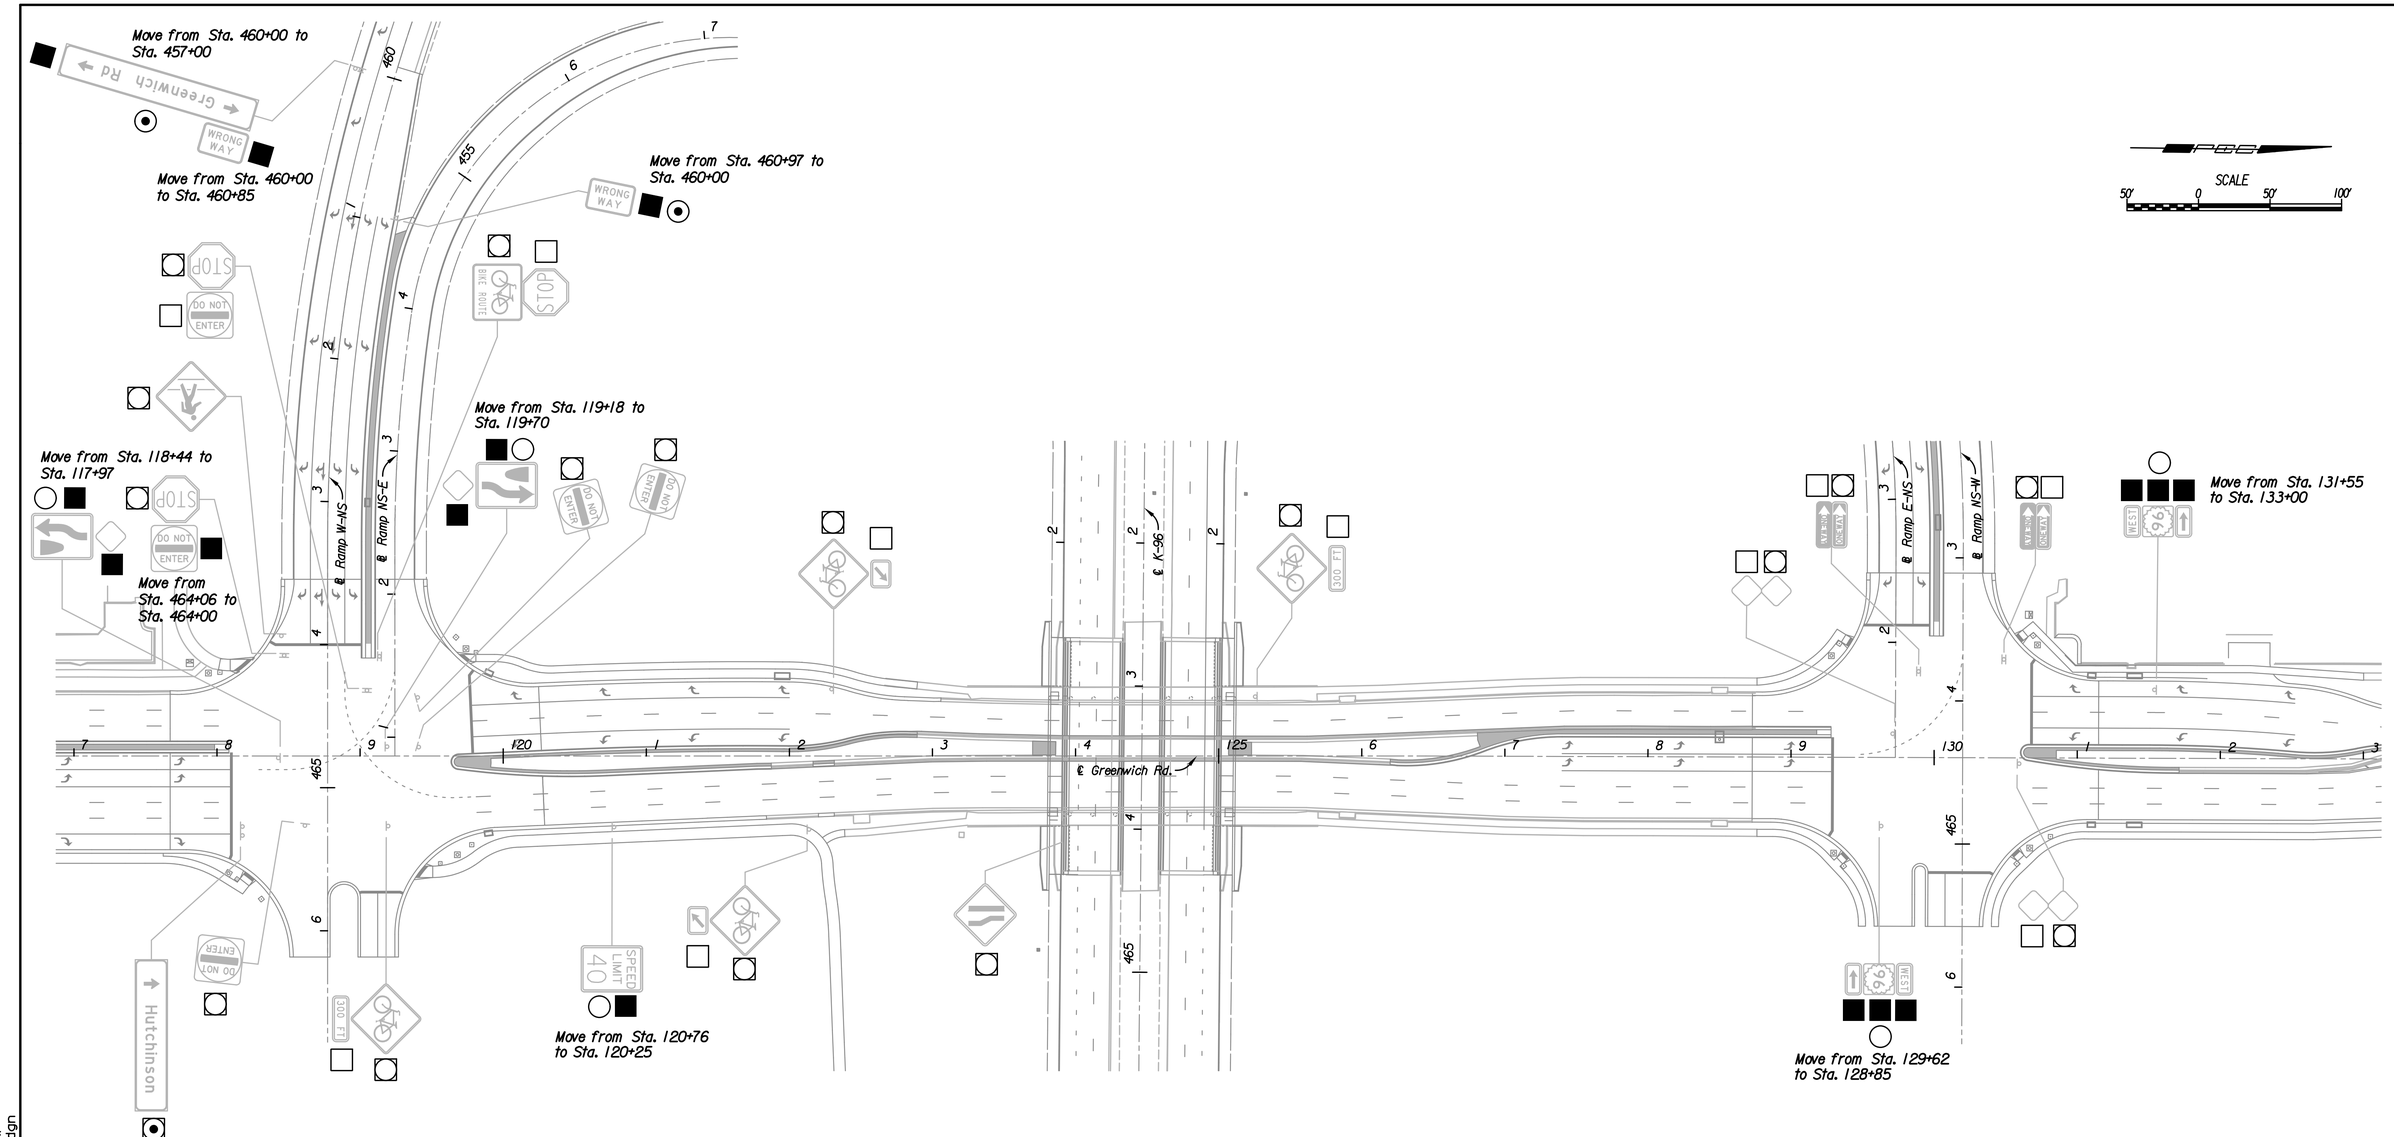

No.	Revision	By	Date

K-96 AND GREENWICH ROAD

SIGN REMOVAL PLAN
GREENWICH ROAD
STA. 117+00 TO STA. 133+00

GARY JANZEN, P.E.–CITY ENGINEER
CITY OF WICHITA PROJECT NO. 472-85066

PEC
PROFESSIONAL ENGINEERING CONSULTANTS, P.A.
303 SOUTH TOPEKA WICHITA, KS 67202
316-262-2691 www.pec1.com

Designed by	JPS	Job No.	09521
Drawn by	SVB	Date	Jan., 2014

Sht. 190 of 388

Plotted By: svb Date: 12/30/2013 11:51:42 AM
FILE: I:\2009\09521\Signing\09521-Sign Removal-sr117.dgn