PROJECT NO.	YEAR	SHEET NO.	TOTAL SHEETS
472-85066	2014	299	388

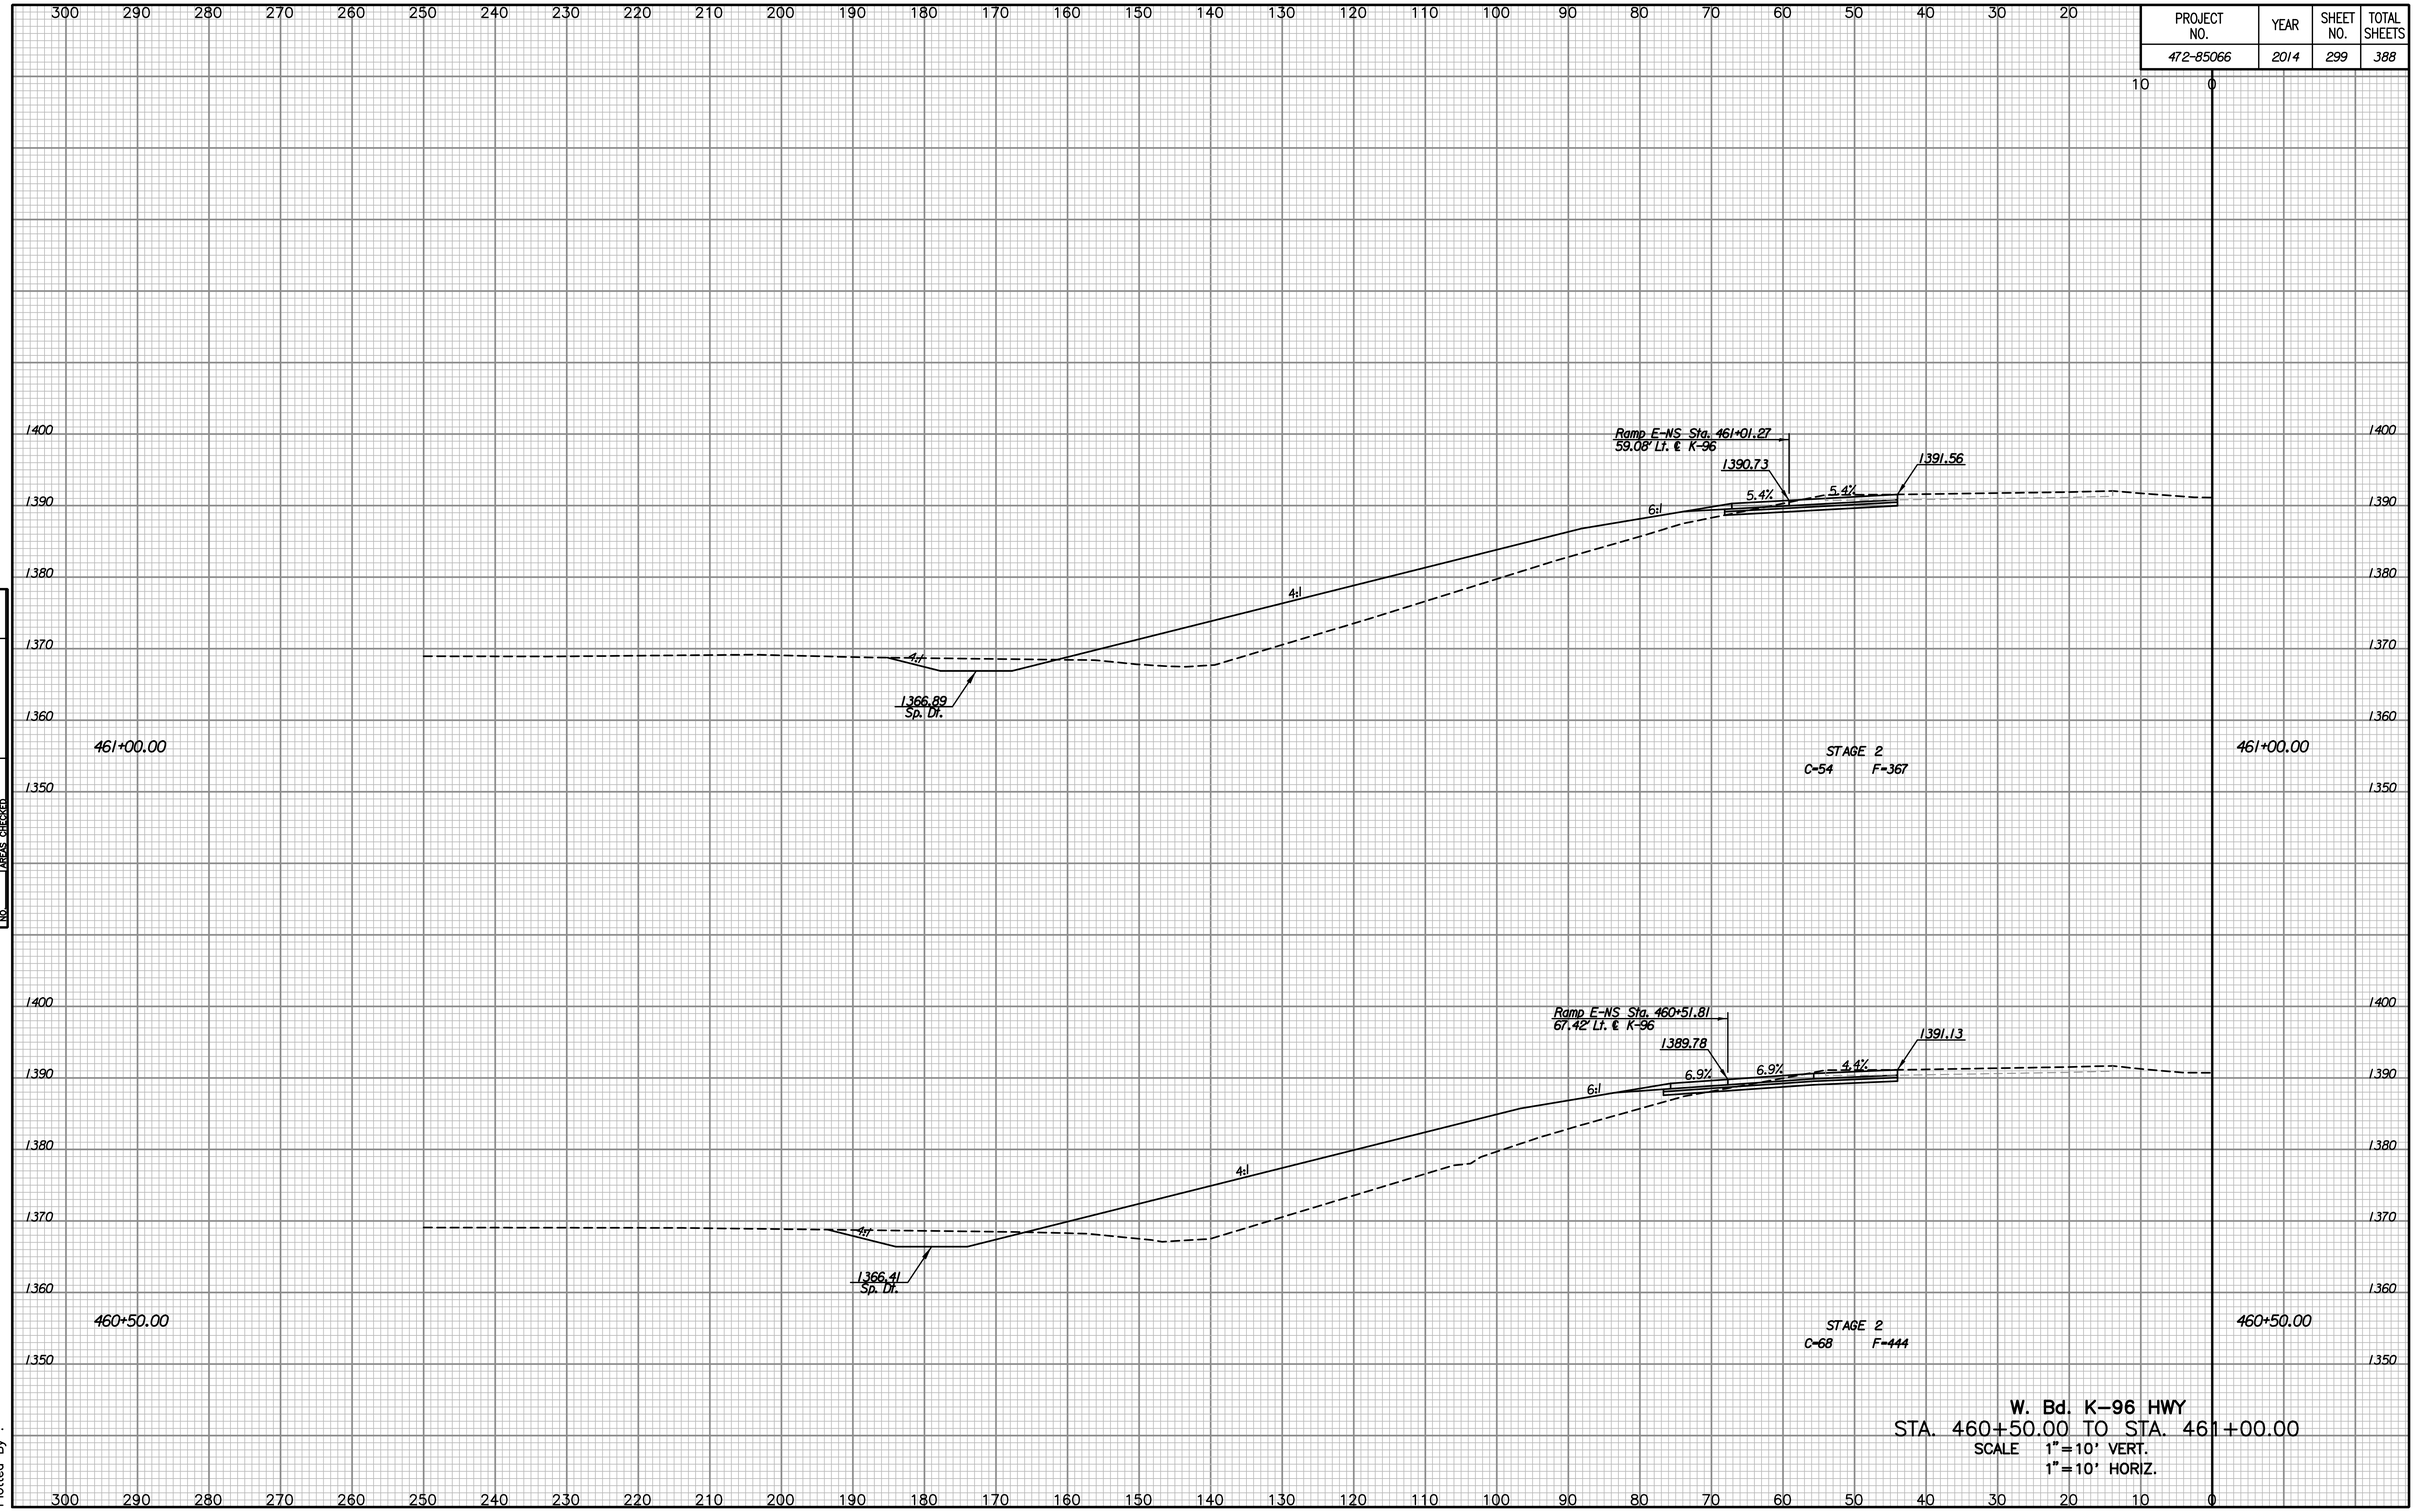

W. Bd. K-96 HWY
STA. 460+50.00 TO STA. 461+00.00
SCALE 1"=10' VERT.
1"=10' HORIZ.

NO.	NOTE BOOK	TEMPLATE	AREAS	AREAS CHECKED

Drawn By :
Plotted By :