PROJECT NO.	YEAR	SHEET NO.	TOTAL SHEETS
472-85066	2014	340	388

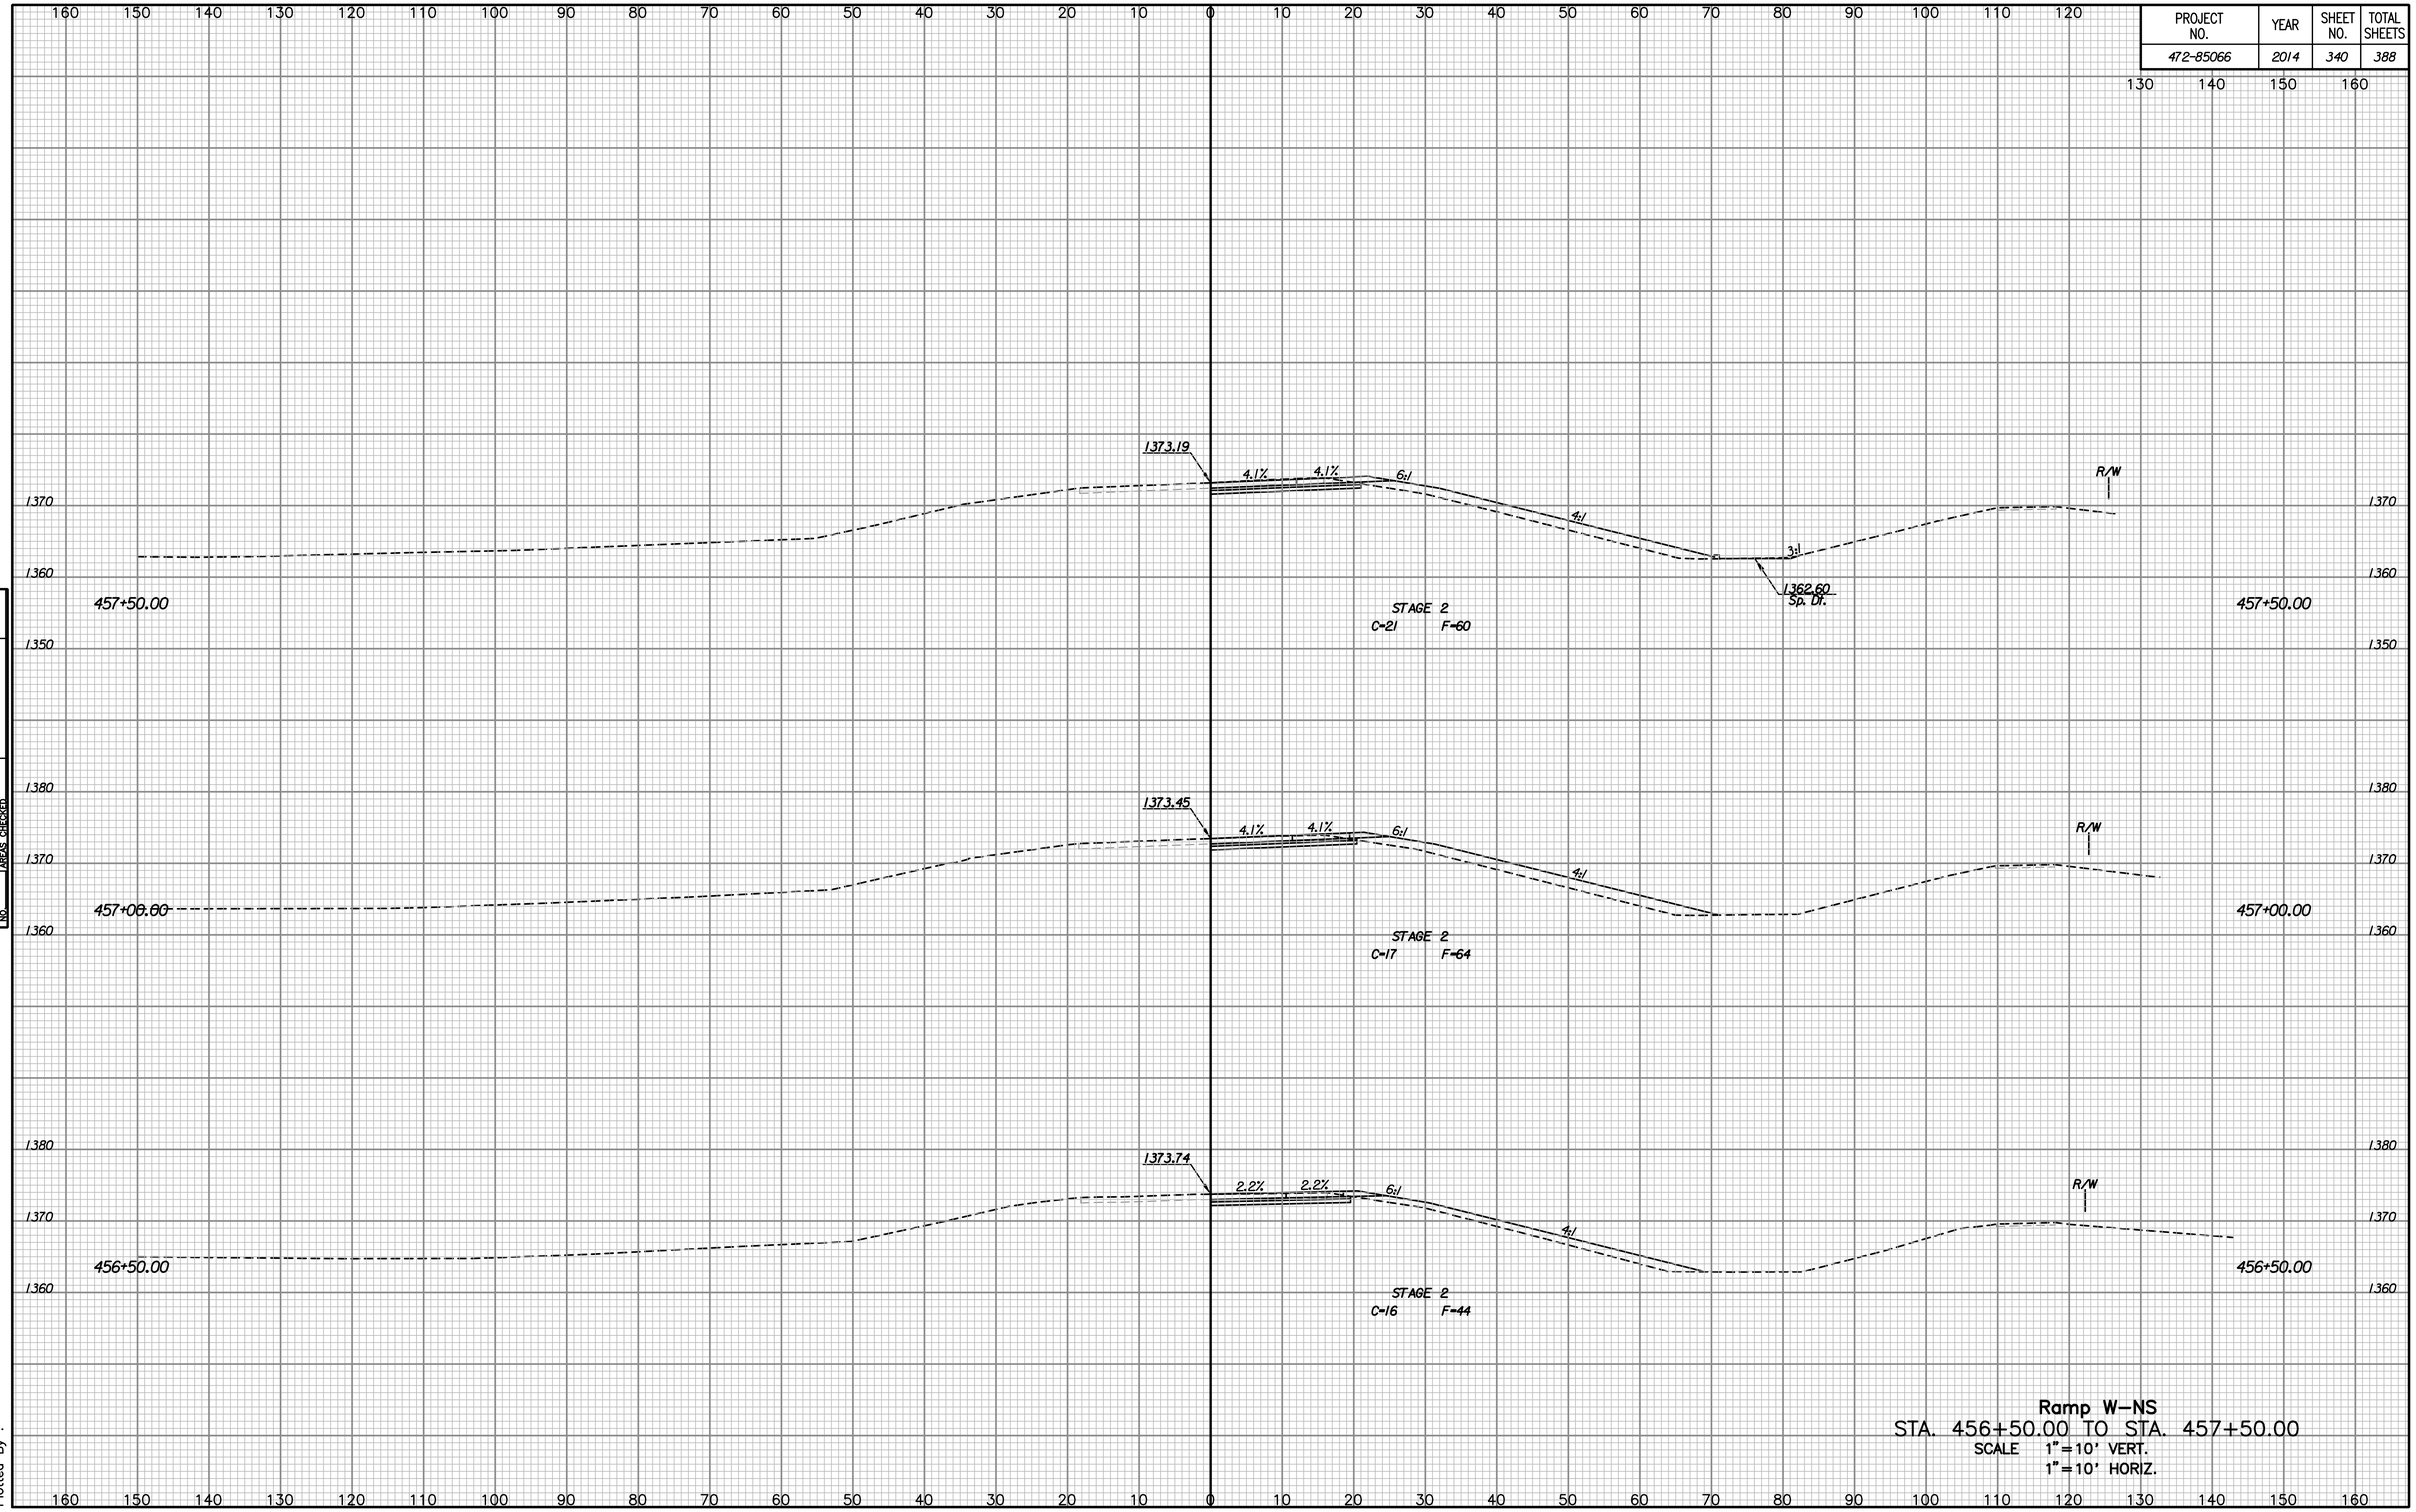

NOTE BOOK TEMPLATE
AREAS
AREAS CHECKED
NO.

Drawn By :
Plotted By :

Ramp W-NS

STA. 456+50.00 TO STA. 457+50.00

SCALE 1"=10' VERT.
1"=10' HORIZ.