PROJECT NO.	YEAR	SHEET NO.	TOTAL SHEETS
472-85066	2014	353	388

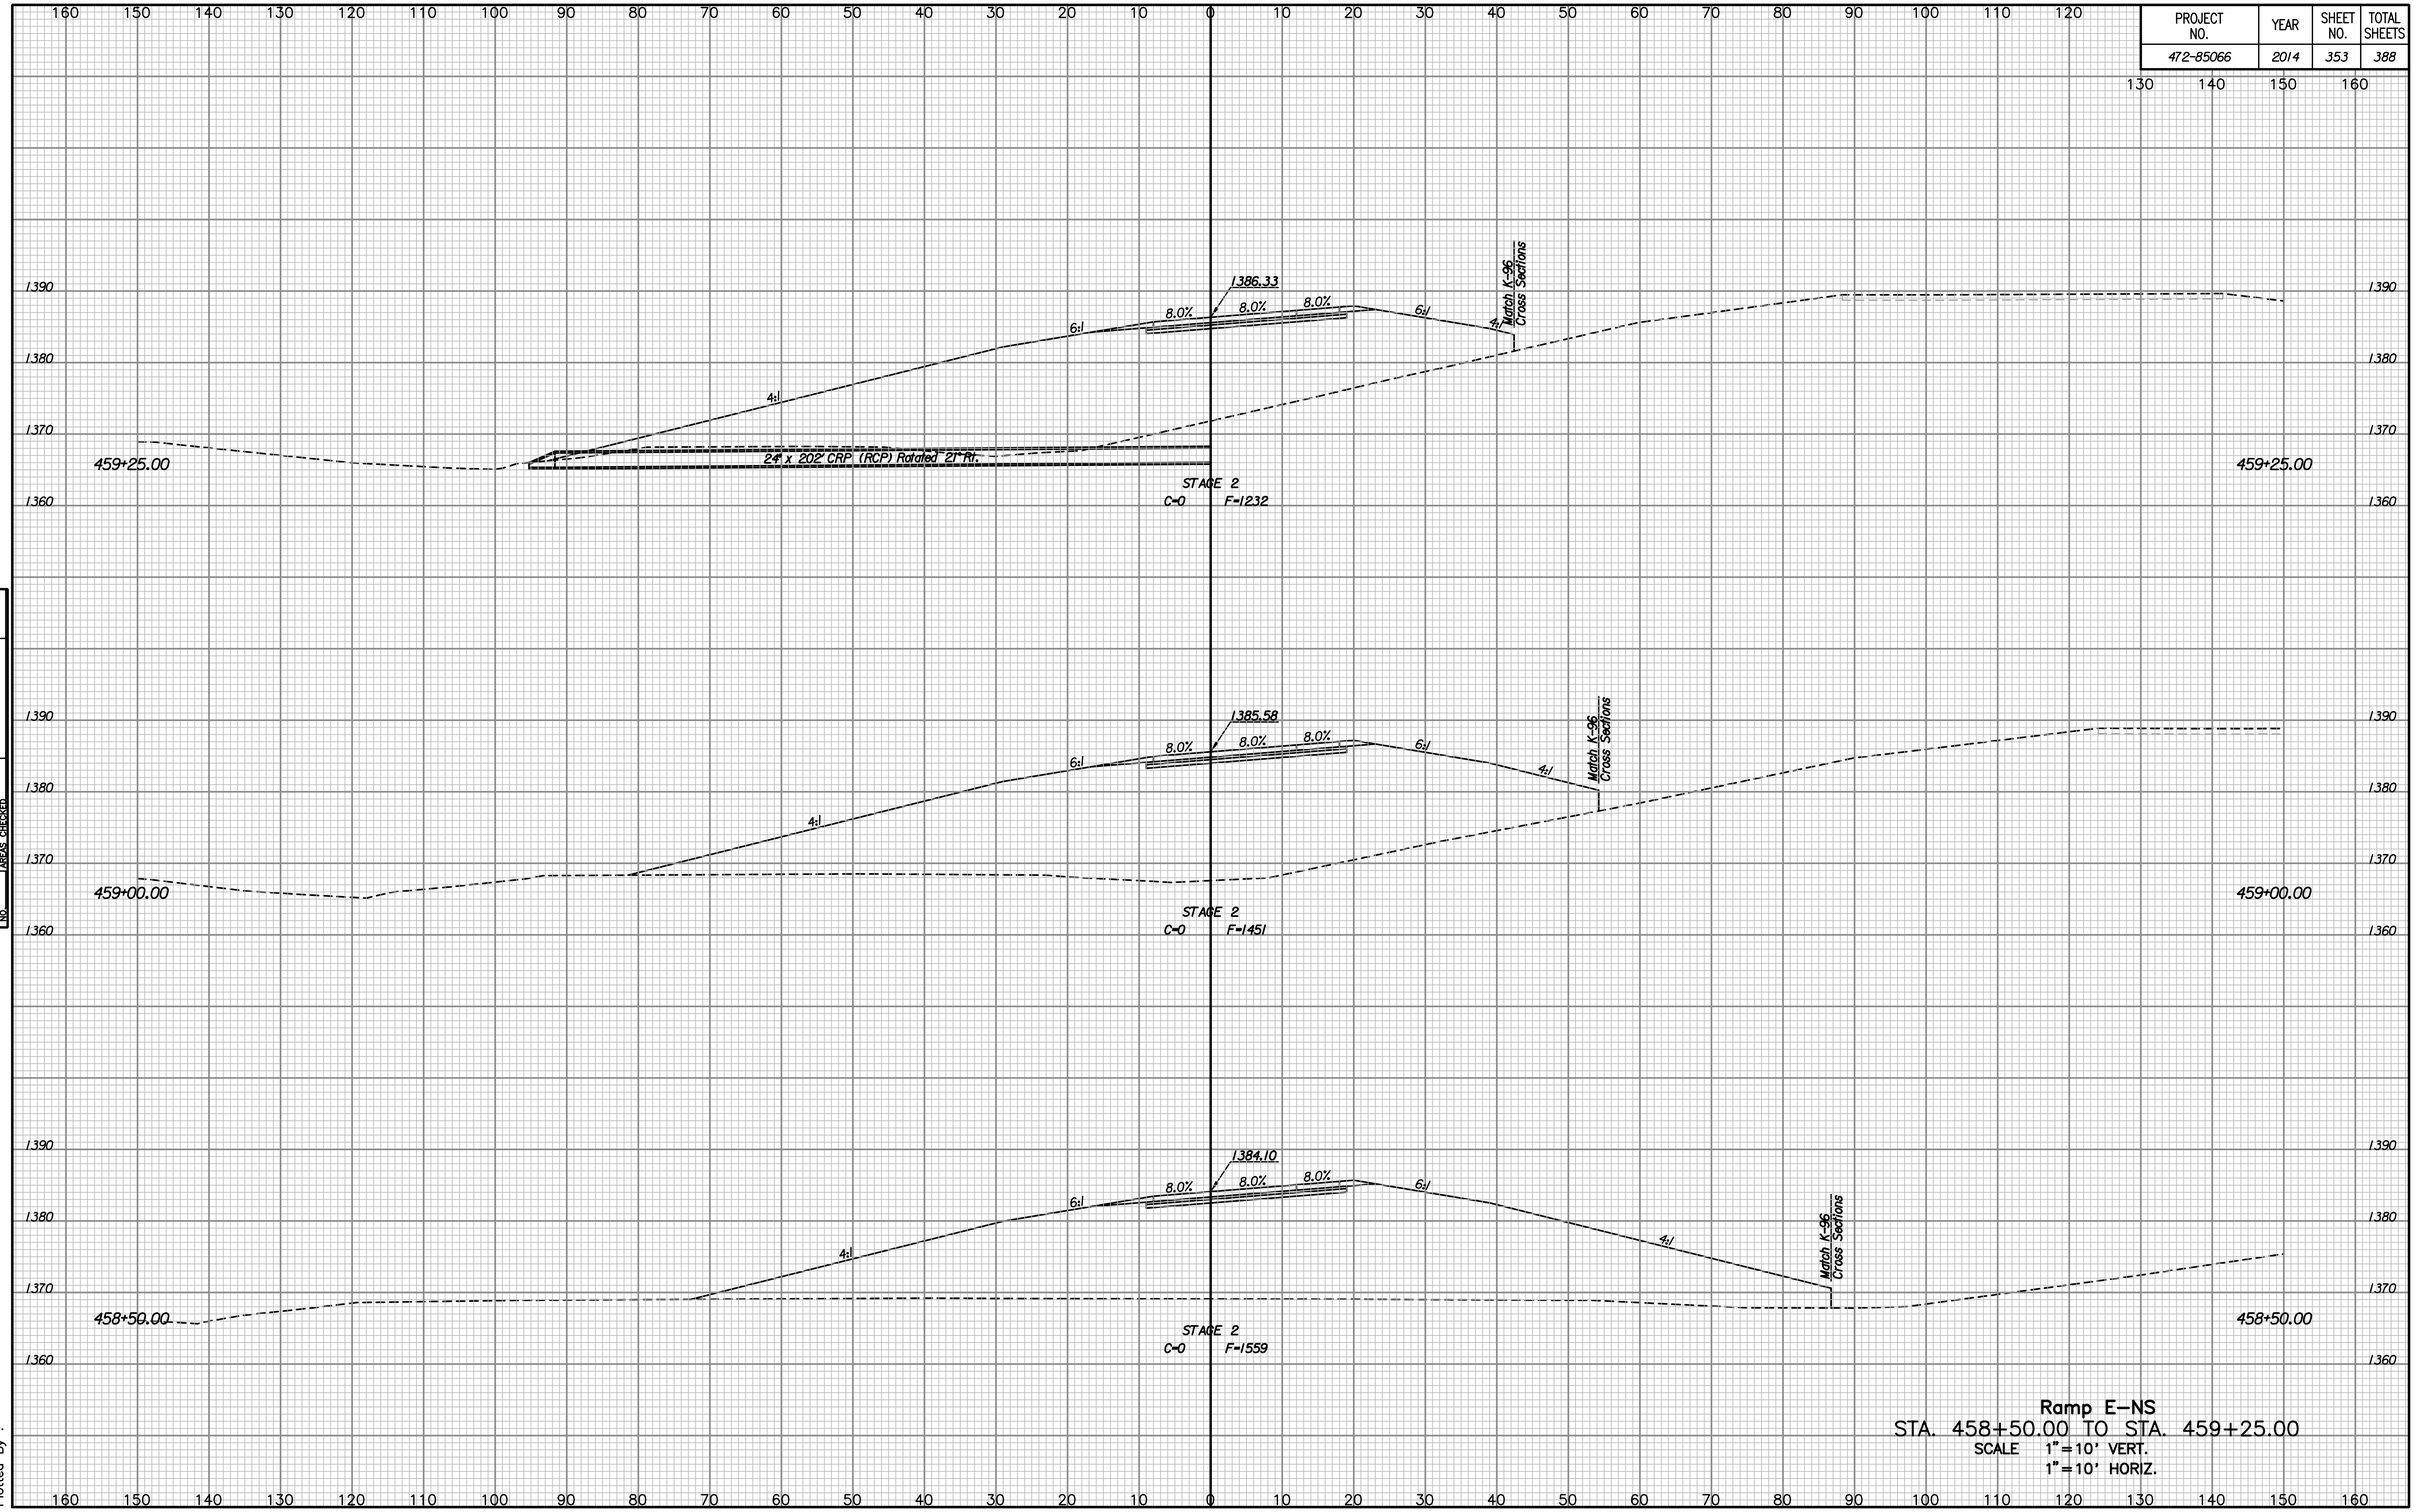

Ramp E-NS
STA. 458+50.00 TO STA. 459+25.00
SCALE 1"=10' VERT.
1"=10' HORIZ.

NO.	NOTE BOOK	TEMPLATE AREAS	AREAS CHECKED

Drawn By :
Plotted By :