PROJECT NO.	YEAR	SHEET NO.	TOTAL SHEETS
472-85066	2014	358	388

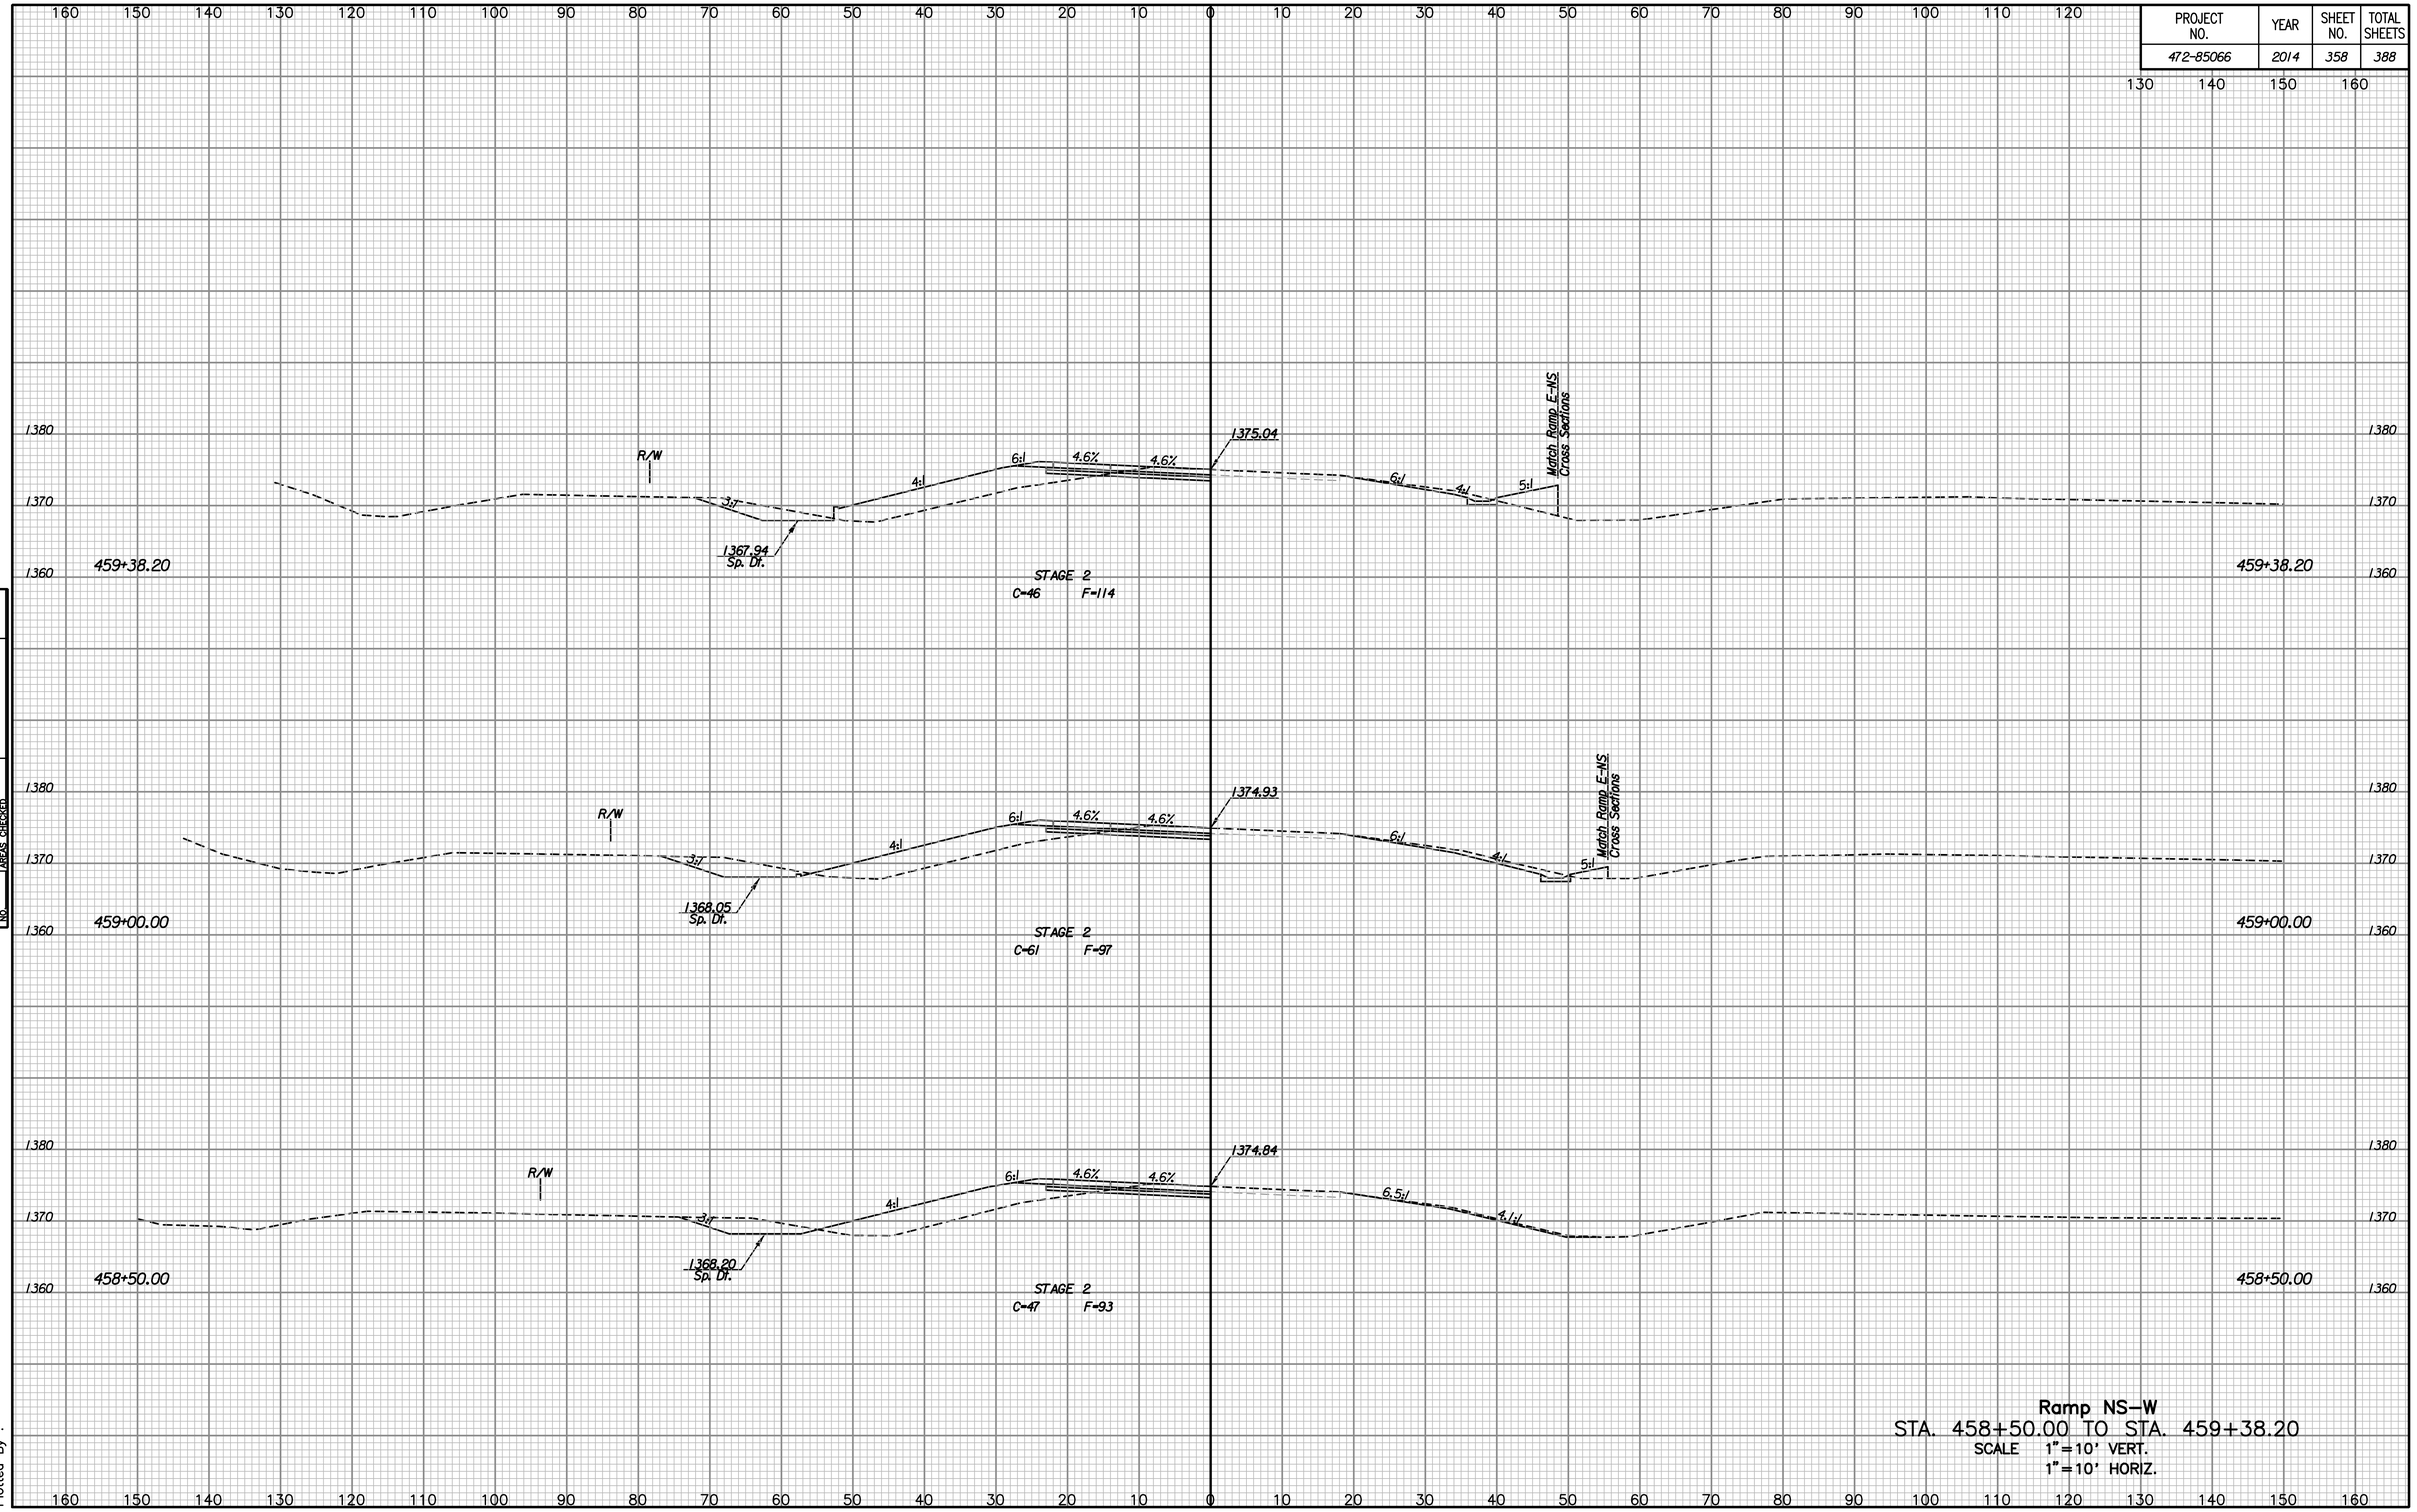

NOTE BOOK
TEMPLATE
AREAS
AREAS CHECKED
NO.

Drawn By :
Plotted By :

Ramp NS-W

STA. 458+50.00 TO STA. 459+38.20

SCALE 1"=10' VERT.
1"=10' HORIZ.