PROJECT NO.	YEAR	SHEET NO.	TOTAL SHEETS
472-85066	2014	362	388

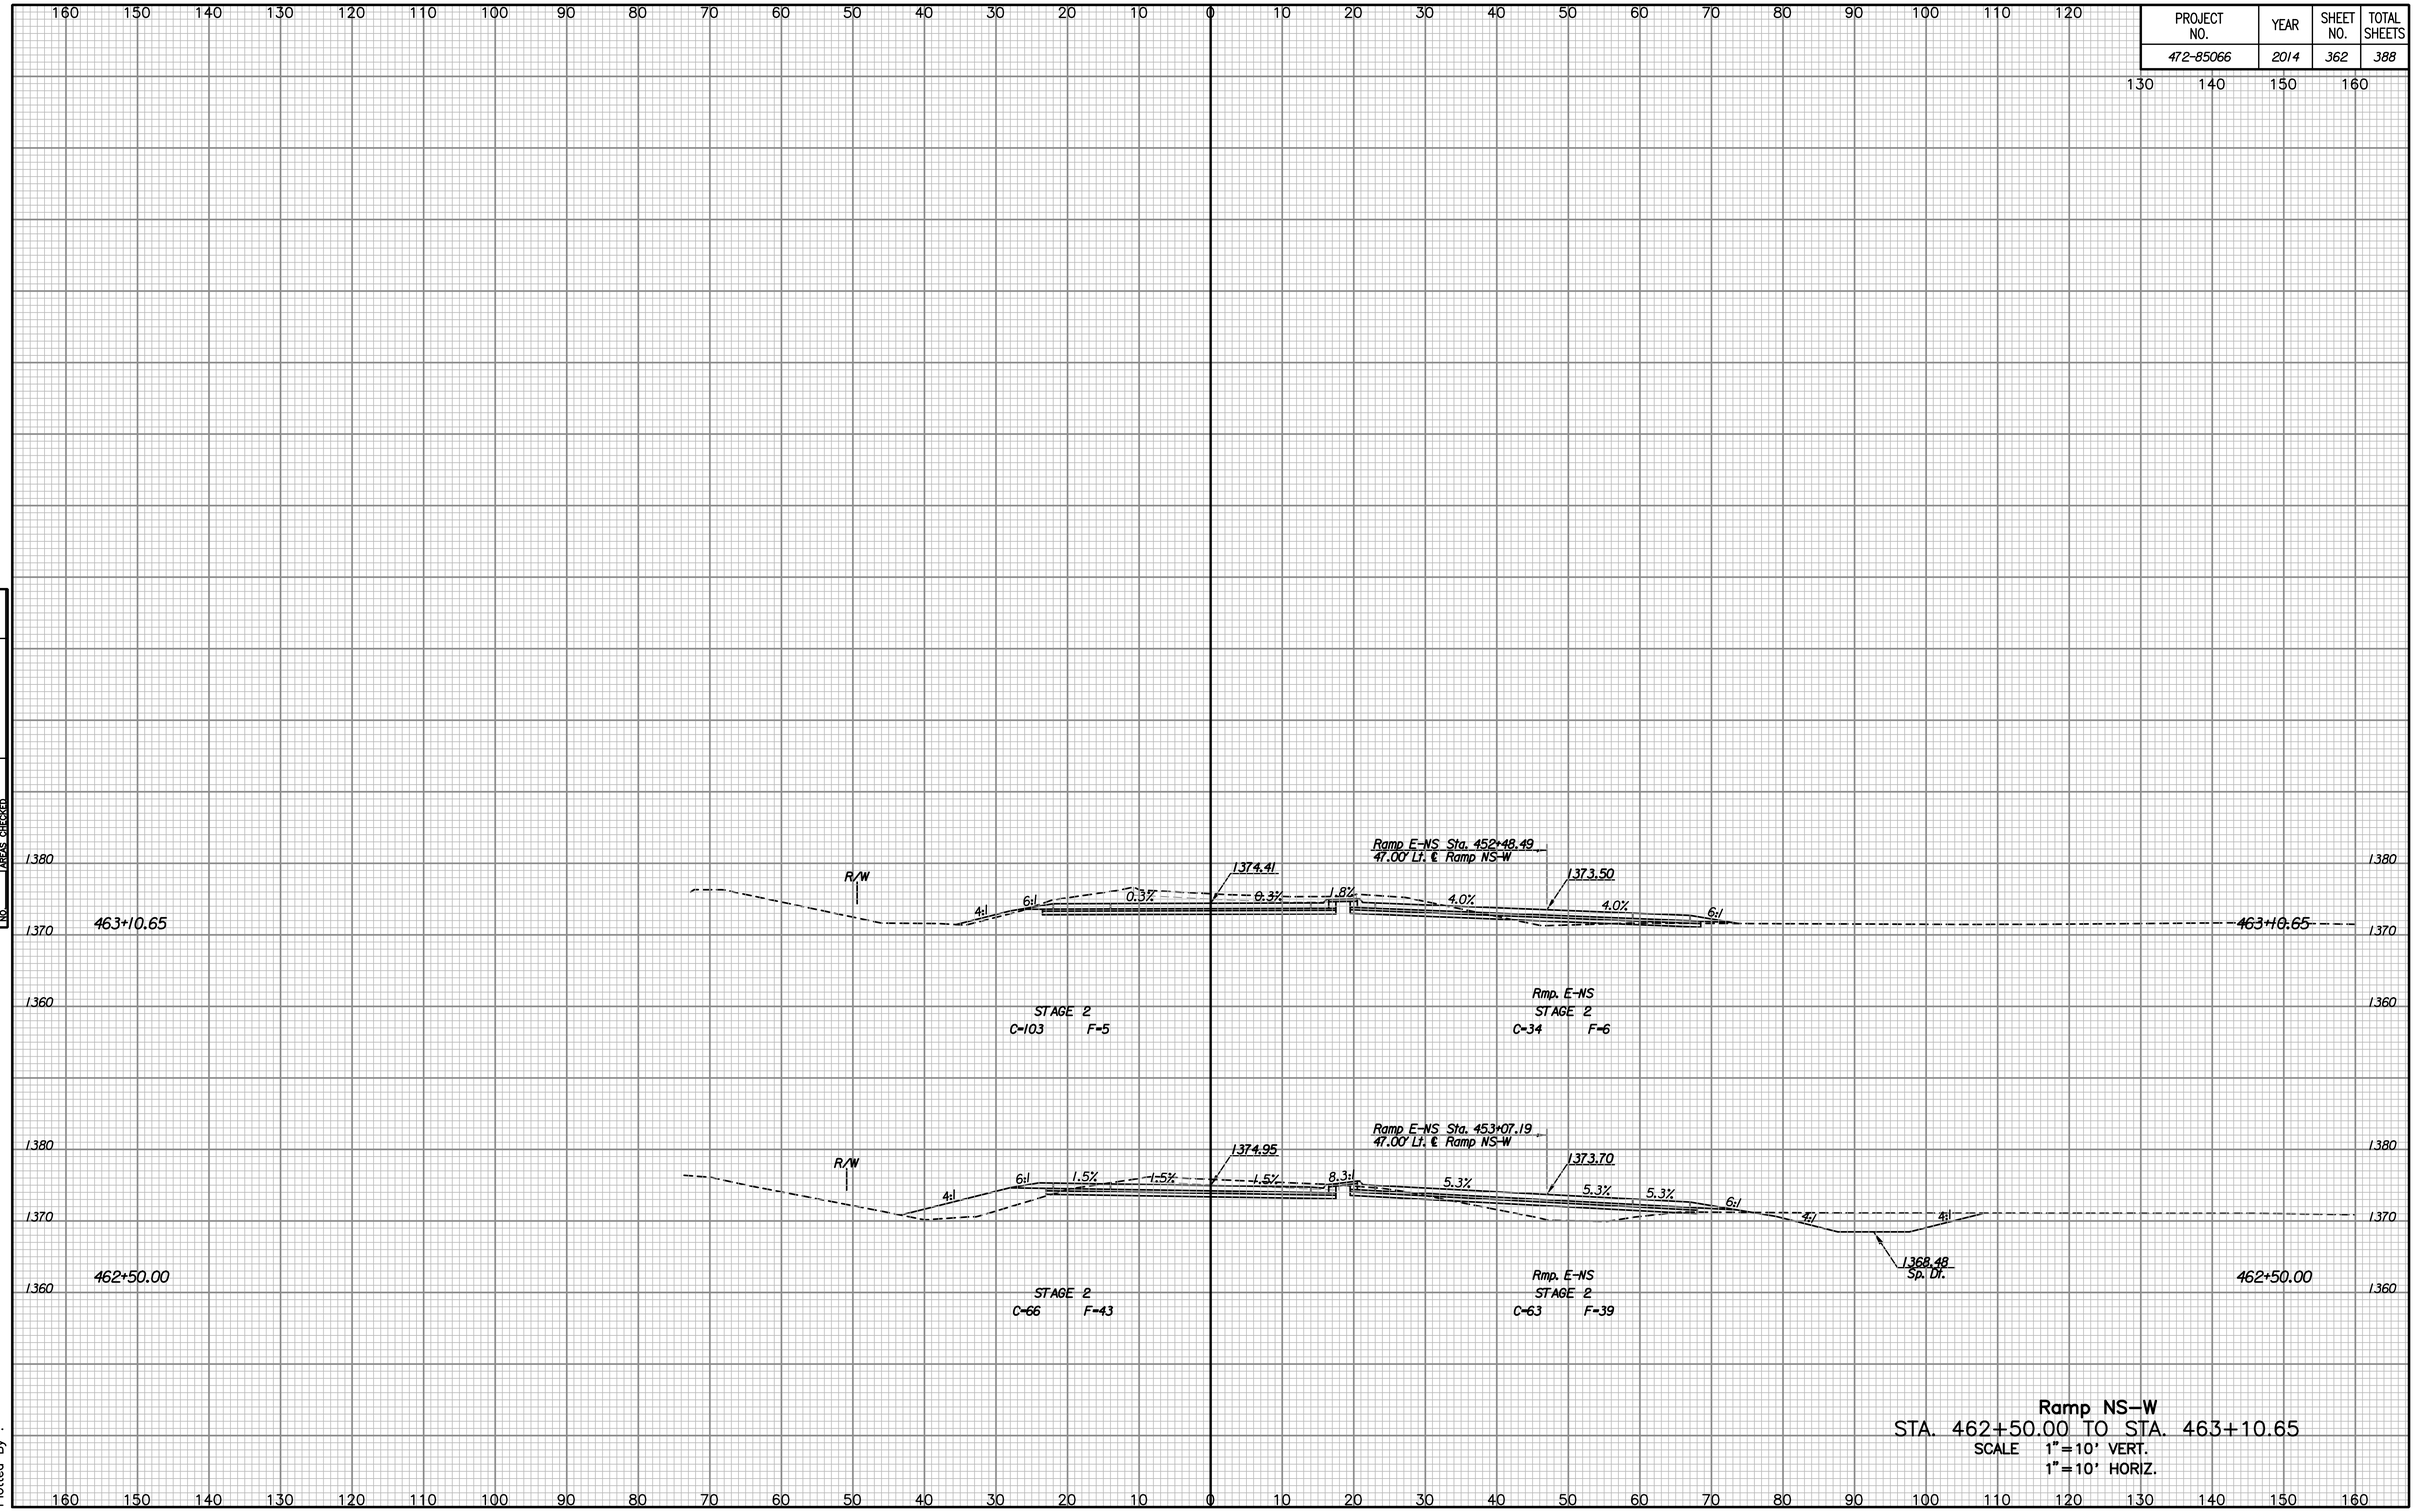

Ramp NS-W

STA. 462+50.00 TO STA. 463+10.65

SCALE 1"=10' VERT.
1"=10' HORIZ.

NOTE BOOK
TEMPLATE
AREAS
AREAS CHECKED
NO.

Drawn By :
Plotted By :