PROJECT NO.	YEAR	SHEET NO.	TOTAL SHEETS
472-85066	2014	369	388

NOTE BOOK	TEMPLATE	AREAS	AREAS CHECKED
NO.			

Drawn By :
Plotted By :

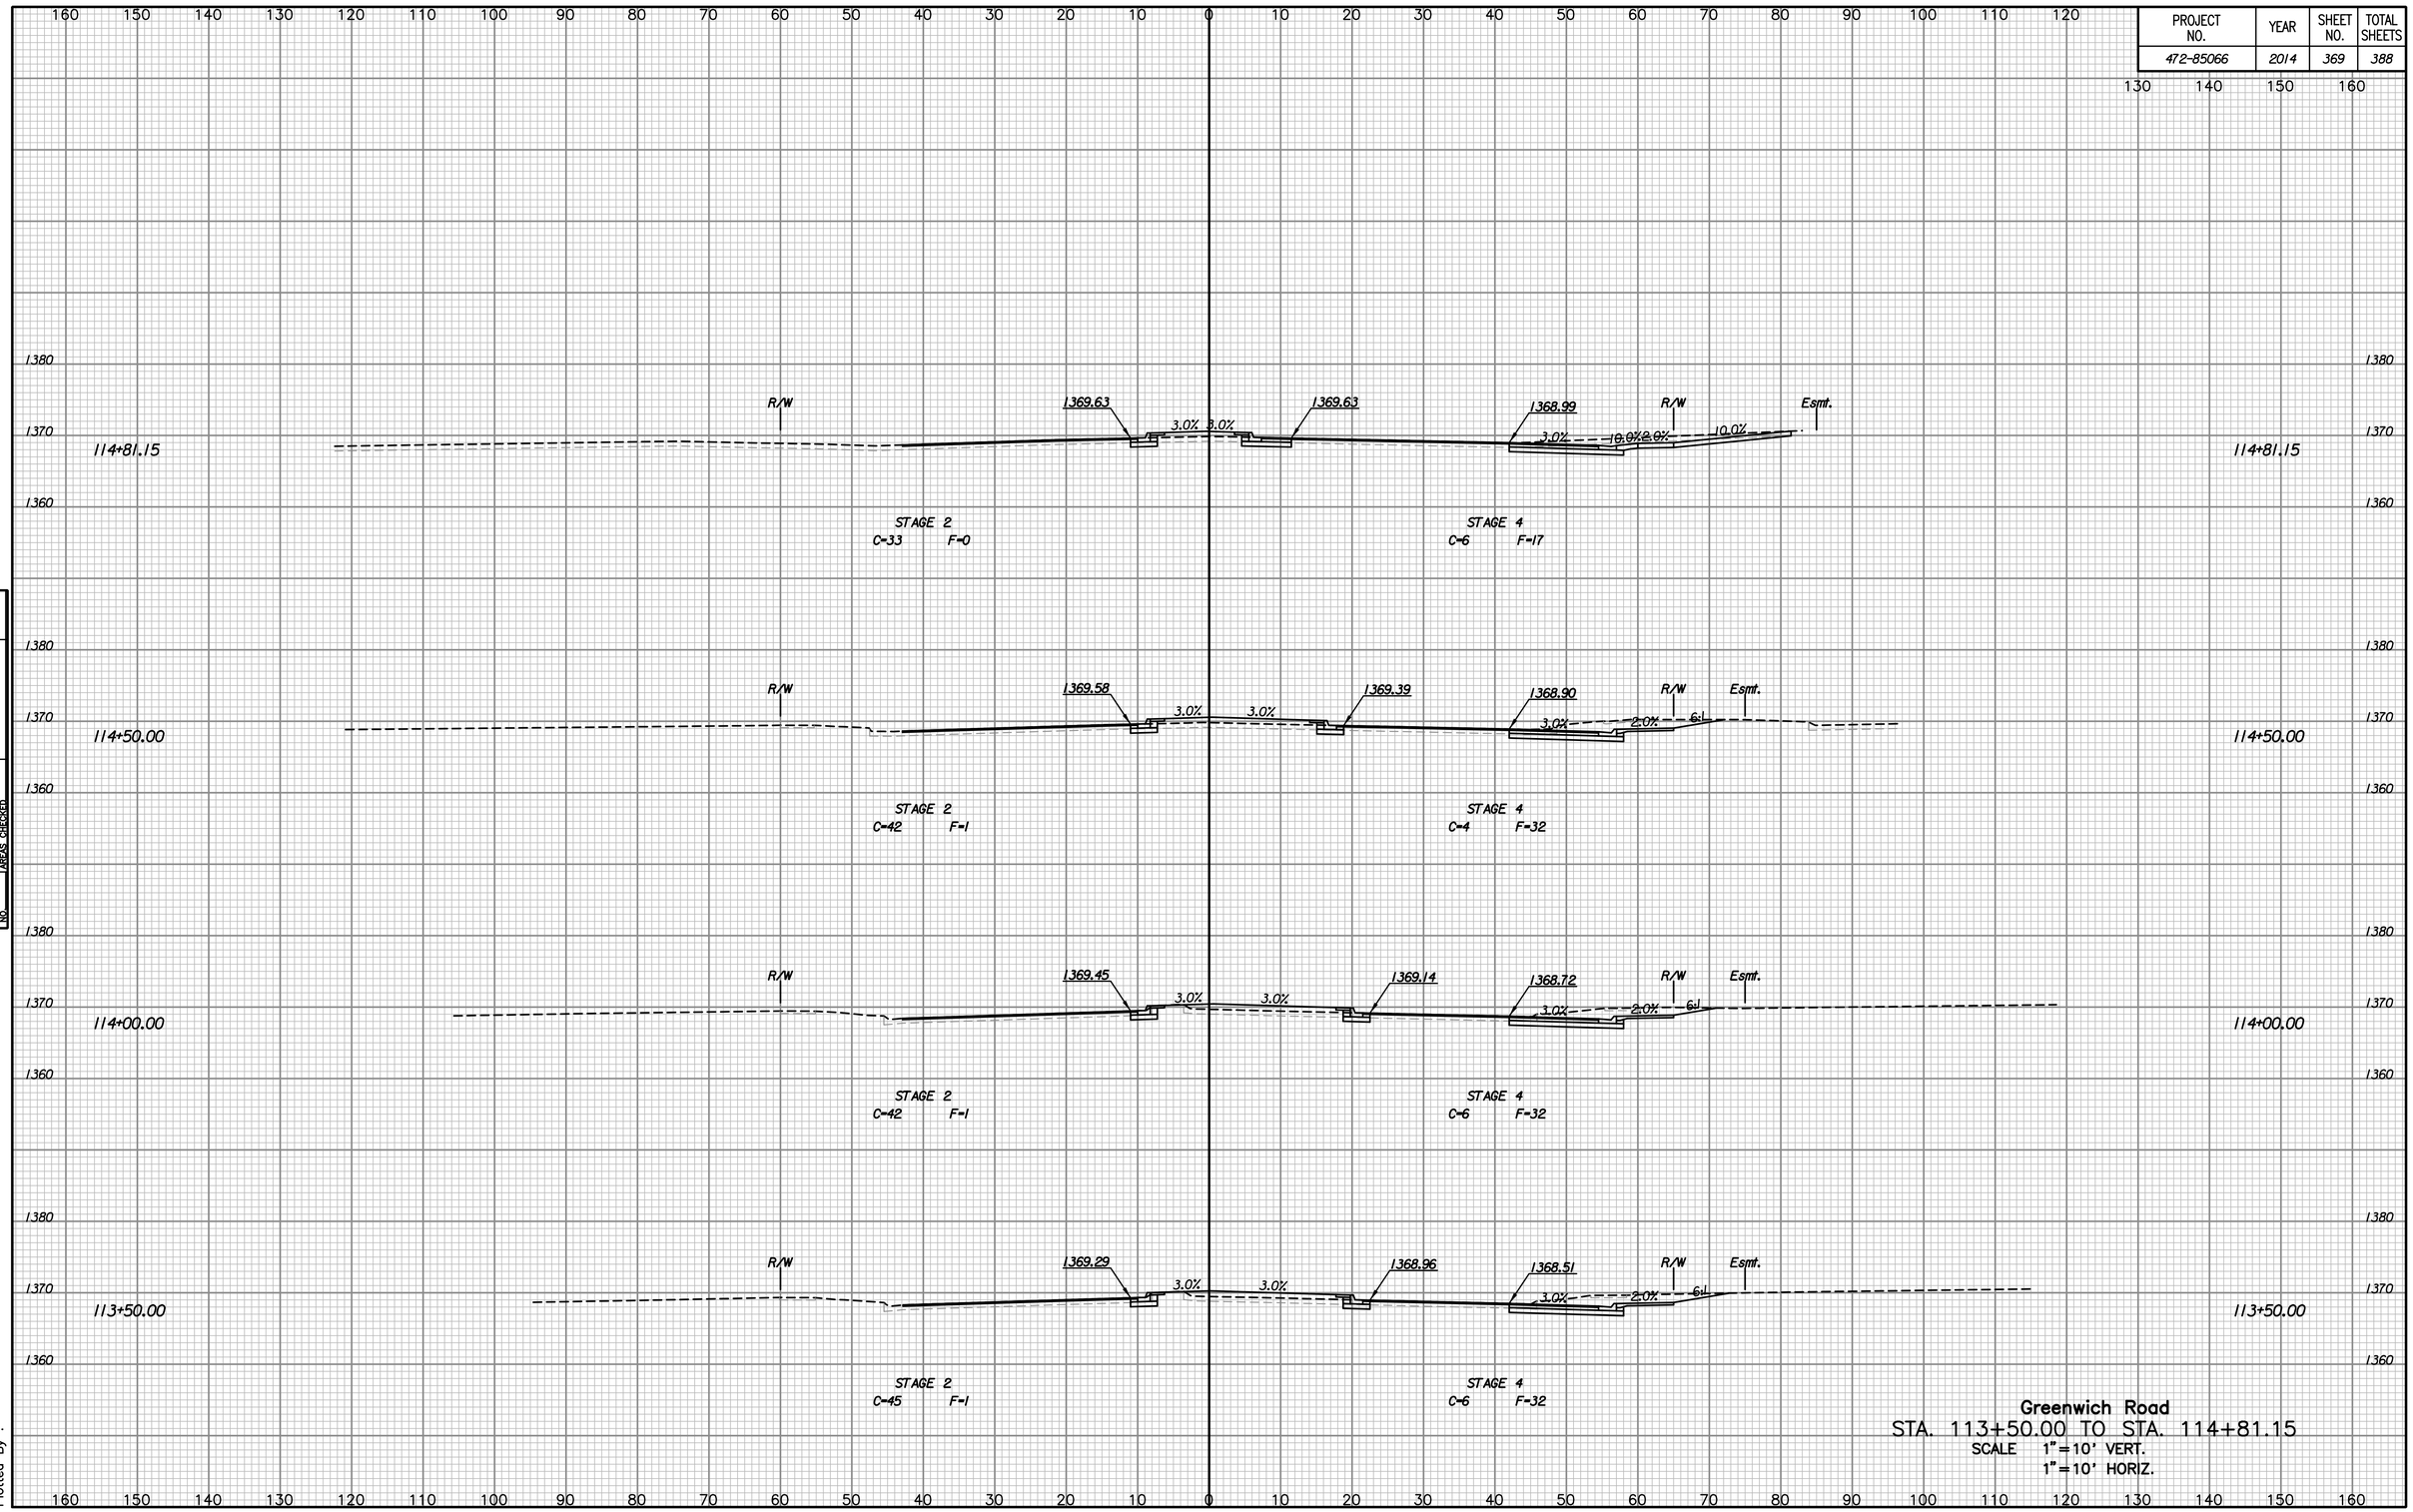

Greenwich Road
STA. 113+50.00 TO STA. 114+81.15
SCALE 1"=10' VERT.
1"=10' HORIZ.