Pavement Markings														
Location	Station	↰	↱	↑	ONLY	Side	Color	24" Stop Bar	Crosswalk Line	RIGHT LANE MUST TURN RIGHT	RIGHT TURN SIGNAL	↑ ONLY	135	JCT
Washington Ave.	1+08.0					Lt.	White		1					
	1+08.0					Rt.	White		1					
	1+14.0					Lt.	White		1					
	1+14.0					Rt.	White		1					
	1+16.5					Lt.	White	1						
	1+22.4	2				Lt.	White							
	1+22.4		2			Lt.	White							
	1+22.4			1		Lt.	White							
47th St. S.					4									
			4											
		12												
				5										
										2				
												1		
													1	
														1
TOTAL		14	6	6	4			1	4	2	0	1	1	1

Pavement Markings										
Location	Station	Station	Type	Side	Color	No. of Lines	Length (Ft.)	Width (In.)	Total Length (Ft.)	Remarks
Washington Ave.	1+15.6	1+91.2	Solid	Lt.	White	4	74.5	6	298	
47th St. S.	0+18.5	0+18.5	Solid	Lt.	White	1	405.7	6	405.7	
								TOTAL	703.7	
47th St. S.	-0+03.5	1+08.0	Broken	Lt.	White	1	192	6	192	
	0+18.5	1+08.0	Broken	Rt.	White	1	157.5	6	157.5	
								TOTAL	349.5	

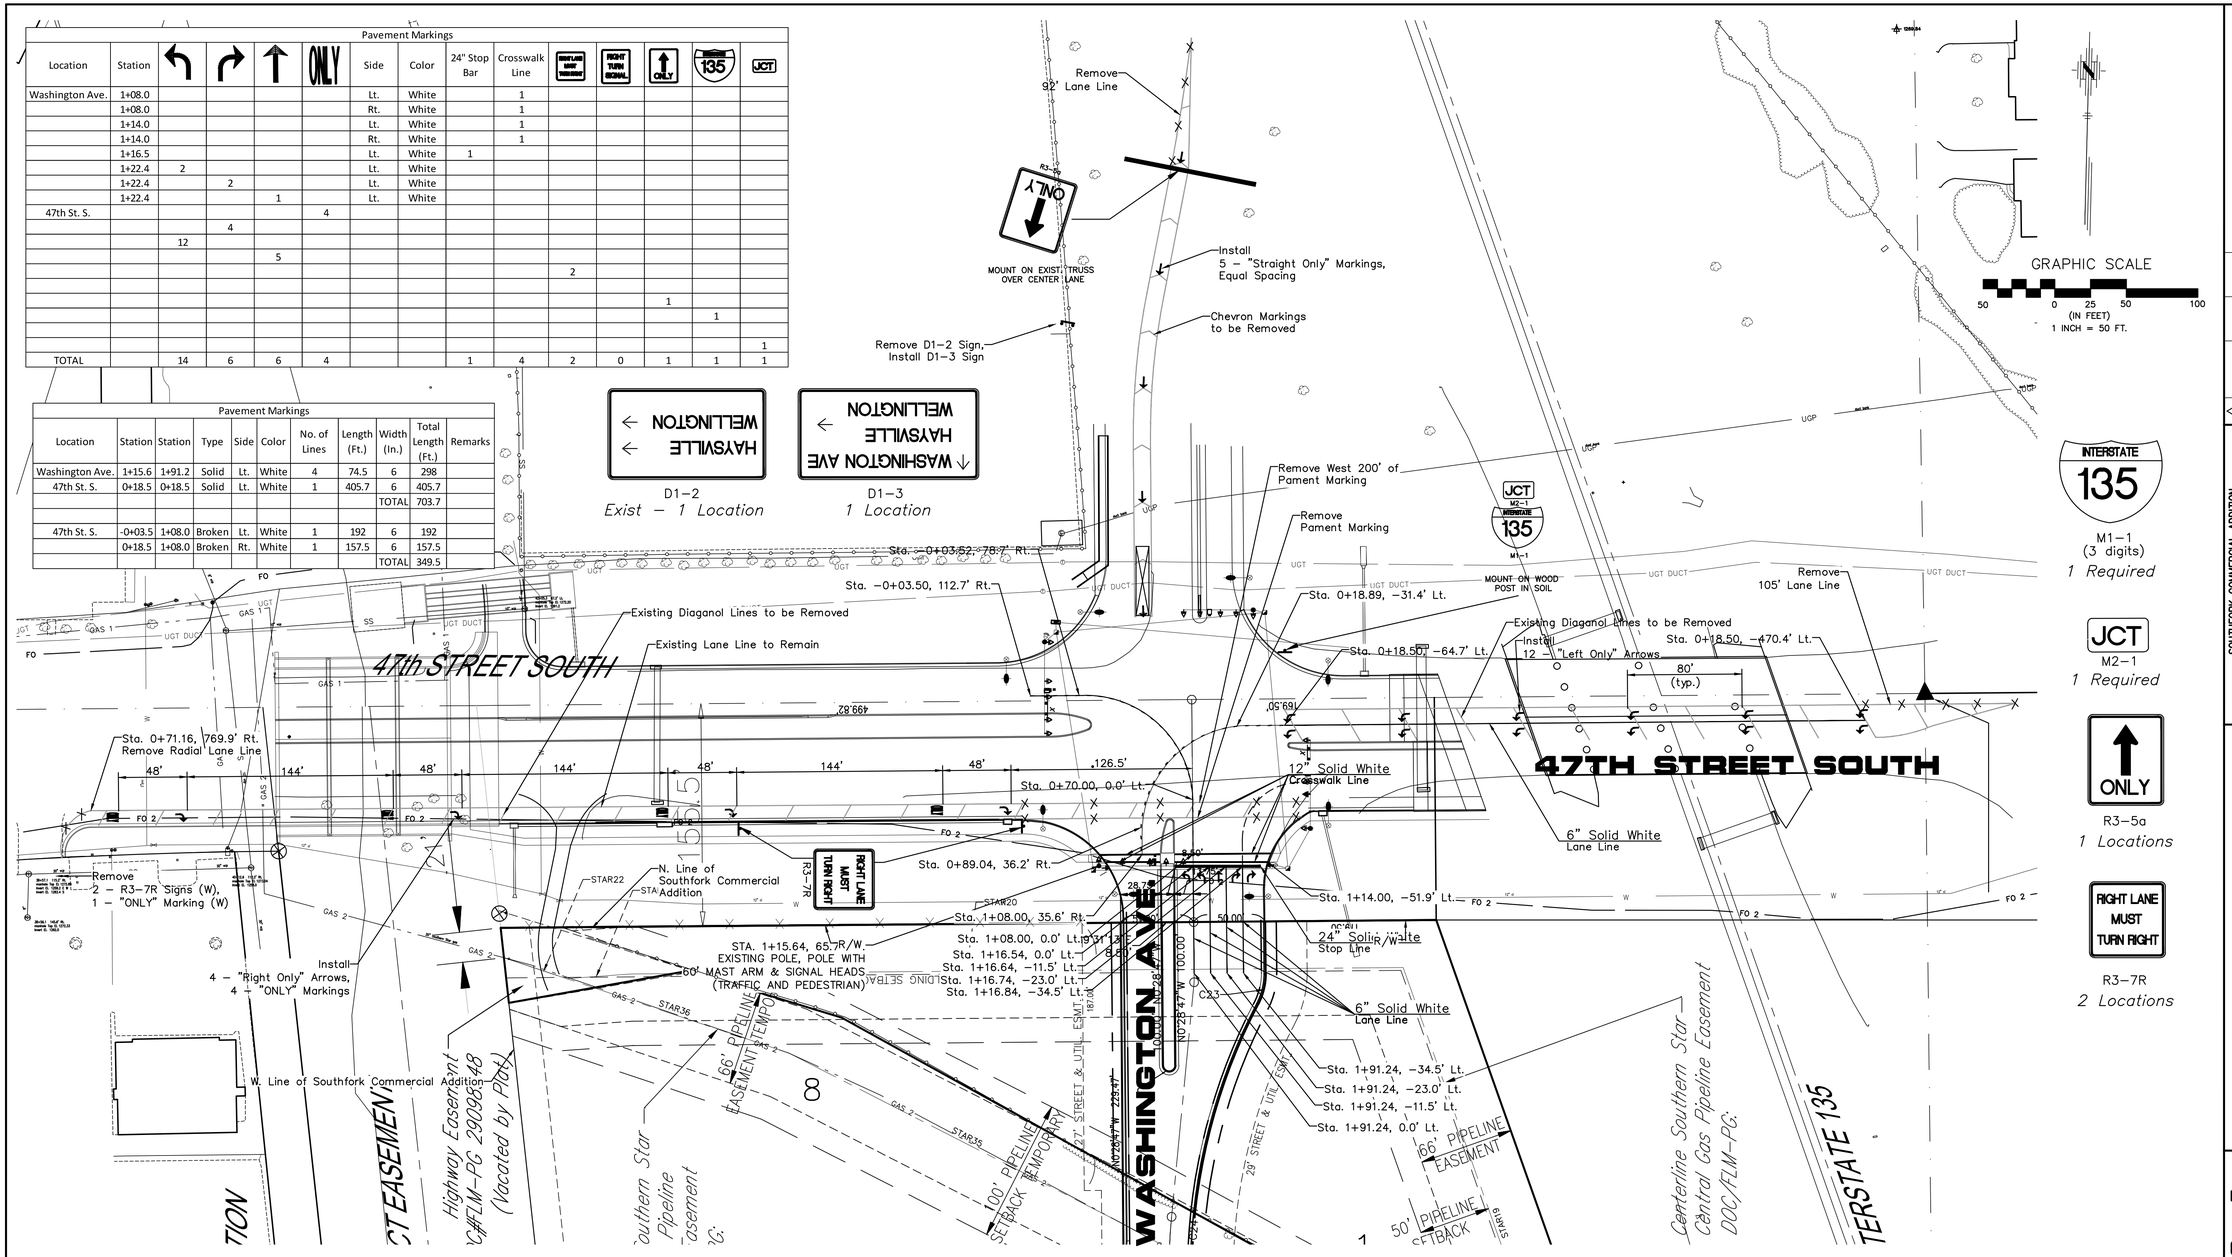

Notes:

1. See sheet no. 41 for street name sign designations.
2. Existing Diagonal & Chevron Striping indicated on this plan to be removed prior to installation of new pavement markings. The cost is subsidiary to other items of work.

No.	Date	By	Approved	Revision

SOUTHFORK COMMERCIAL ADDITION
PAVING & DRAINAGE IMPROVEMENTS
PAVEMENT MARKING PLAN
CITY OF WICHITA, KANSAS
GARY JANZEN, P.E. – CITY ENGINEER
PROJECT NO. 468–84826 OCA NO. (751507)
PROJECT NO. 472–85050 OCA NO. (766279)

POE & ASSOCIATES, INC.
CONSULTING ENGINEERS
5940 E. Central, Suite 200 ■ Wichita, KS 67208-4242
Phone 316/685-4114 ■ FAX 316/685-4444

FINAL

Engineer: T. AUSTIN
Designer: M. TUCKER
Poe Job No.: 1858
Date: JANUARY 2014