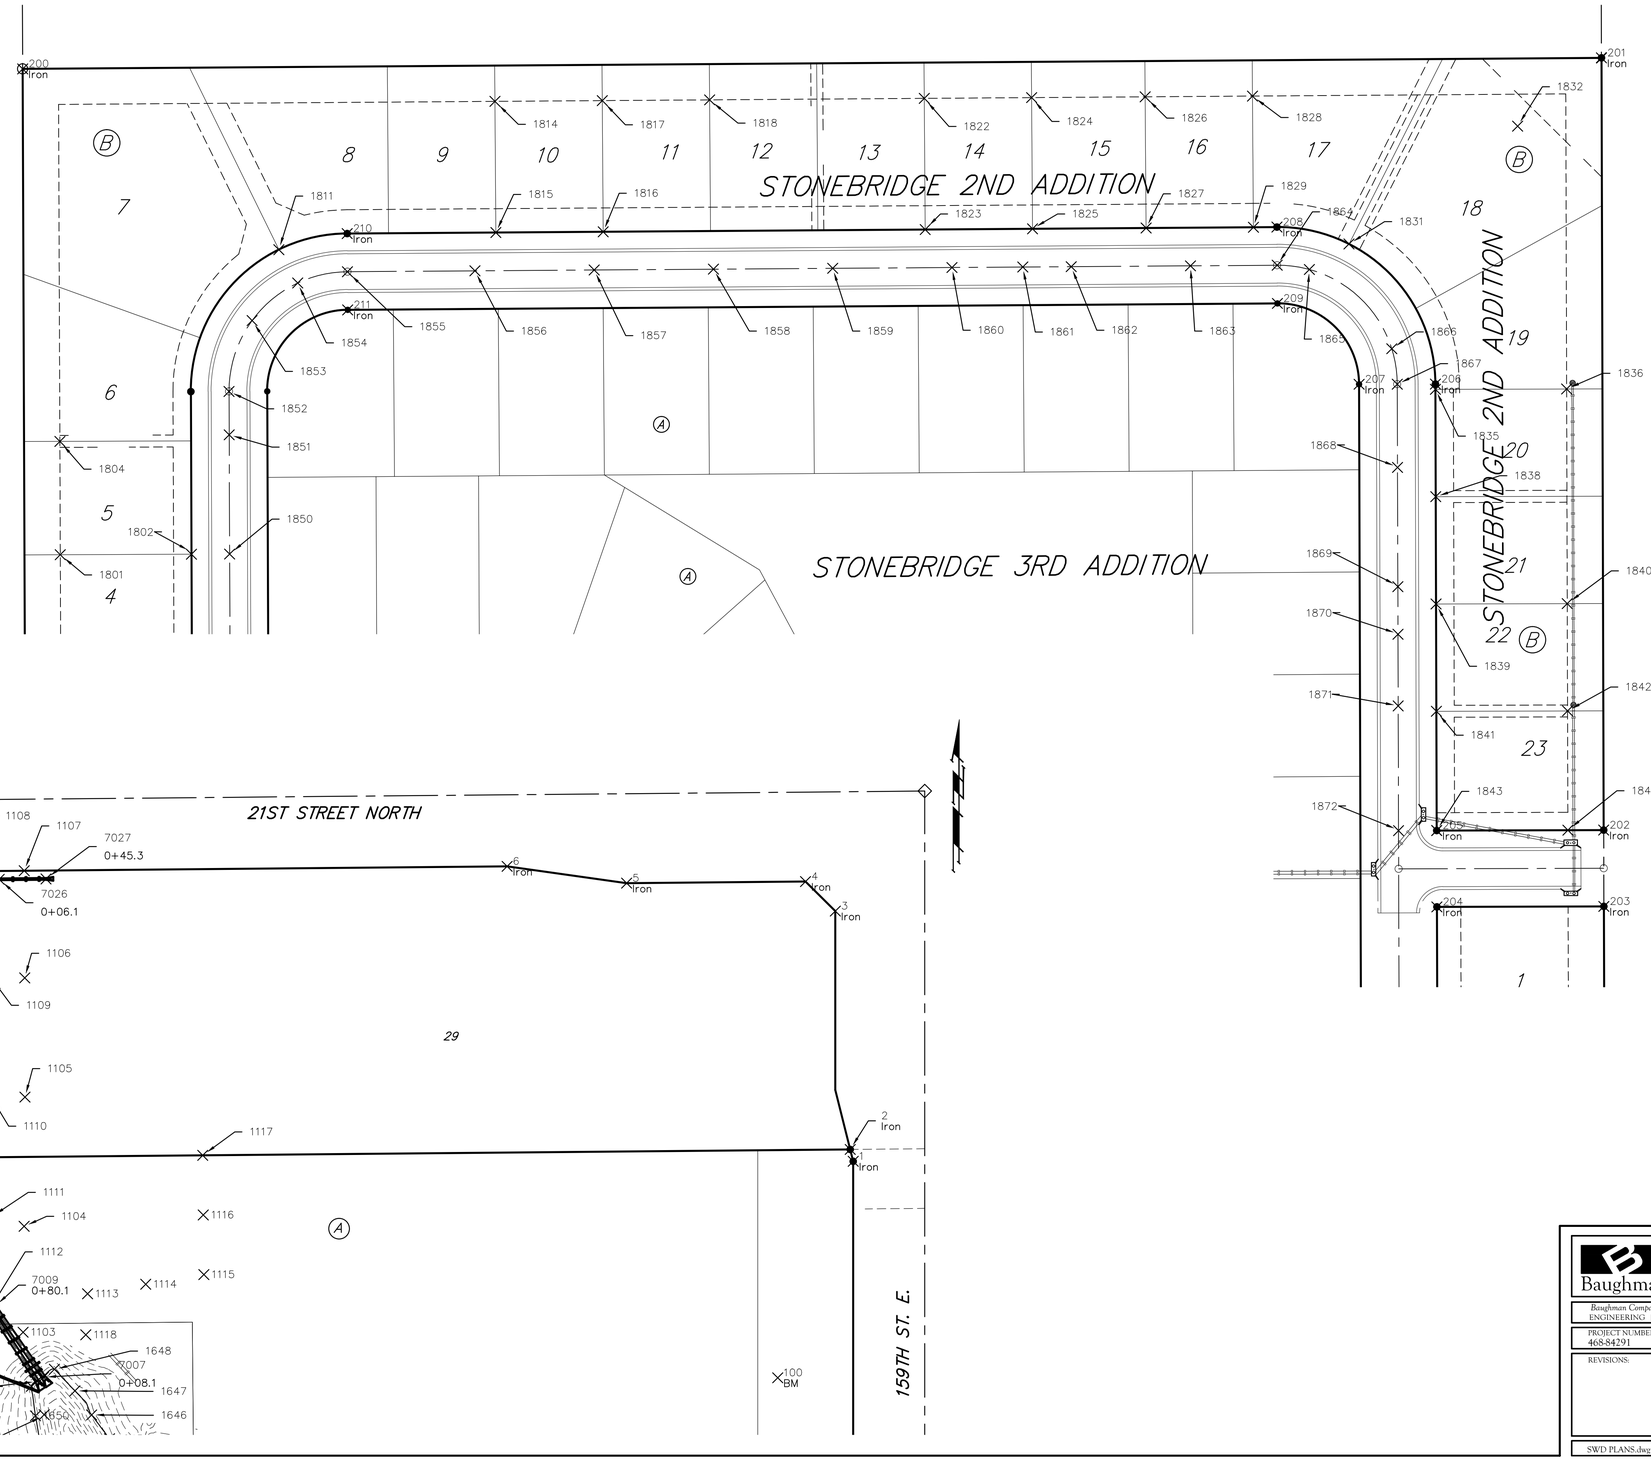

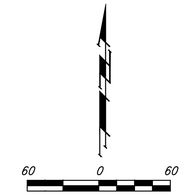

Baughman

The Ranch Addition

COORDINATE SHEET

STORM WATER DRAIN #391

Baughman Company, P.A. 315 Ellis St. Wichita, KS 67211 P 316-262-2271 F 316-262-0149
ENGINEERING | SURVEYING | PLANNING | LANDSCAPE ARCHITECTURE

PROJECT NUMBER 468.84291	DESIGN AEG / DRAWN JAK/TMS
REVISIONS:	APPROVED / DATE 01/14
	SCALE Noted
	SHEET 38 OF 40

SWD PLANS.dwg 12-11-E840