PLOTTED: Monday, March 17, 2014 @ 01:40PM

CURVE TABLE – C12					
△ = 39°51'21" R = 175.00' T = 63.45' L = 121.73' LC = 119.29'					
CURVE DATA BASED ON CENTERLINE △/2 = 19°55'40"					
		CHORD LENGTH			
STATION	ARC	8'Off LtCb	8'Off RtCb	DEFLECTION	TOTAL DEFLECTION
10+05.82	–	–	–	00°00'00"	00°00'00"
10+25.00	19.18'	16.76'	21.58'	03°08'23"	03°08'23"
10+37.45	12.45'	10.88'	14.01'	02°02'17"	05°10'40"
10+50.00	12.55'	10.97'	14.12'	02°03'16"	07°13'57"
10+75.00	25.00'	21.84'	28.12'	04°05'33"	11°19'30"
11+00.00	25.00'	21.84'	28.12'	04°05'33"	15°25'03"
11+25.00	25.00'	21.84'	28.12'	04°05'33"	19°30'36"
11+27.55	2.55'	2.23'	2.87'	00°25'04"	19°55'40"
				Def/Ft = 9.82213 Min.	

ISLAND POINTS		
Point #	Northing	Easting
101	1679456.74	1601755.91
102	1679453.51	1601742.84
103	1679453.71	1601740.34
104	1679459.47	1601738.46
105	1679468.62	1601743.99
106	1679477.18	1601749.17
107	1679478.87	1601756.03
108	1679475.78	1601761.16
109	1679476.38	1601731.16
110	1679494.27	1601724.44
111	1679498.86	1601723.11
112	1679498.87	1601720.24
113	1679475.59	1601706.17
114	1679473.06	1601707.52
115	1679474.01	1601712.20
116	1679461.40	1601722.11
117	1679491.36	1601740.21

LEGEND

– 10' CURB TRANSITION (SEE NOTE 3)

– STREET SIGN (SEE NOTE 4)

– INSTALL 6" SLEEVE 30" DEPTH STAMP TOP OF CURB "S"

NOTES

1. TOP OF CURB ELEVATIONS SHOWN ARE FOR FULL CURB. CONSTRUCT CURB AND GUTTER AS NOTED.
2. SIDEWALKS TO BE CONSTRUCTED AT 5' WIDTH EXCEPT AT THOSE LOCATIONS ACROSS ENDS OF PARKING WHERE THEY SHALL BE 6' WIDTH.
3. CONSTRUCT CURB AND GUTTER, FULL (6 5/8") WITH 10' TRANSITION TO ROLL CURB (3 5/8").
4. SEE SIGN ASSEMBLY TABLE ON SHEET 08 FOR SIGN TYPE AND LOCATION.

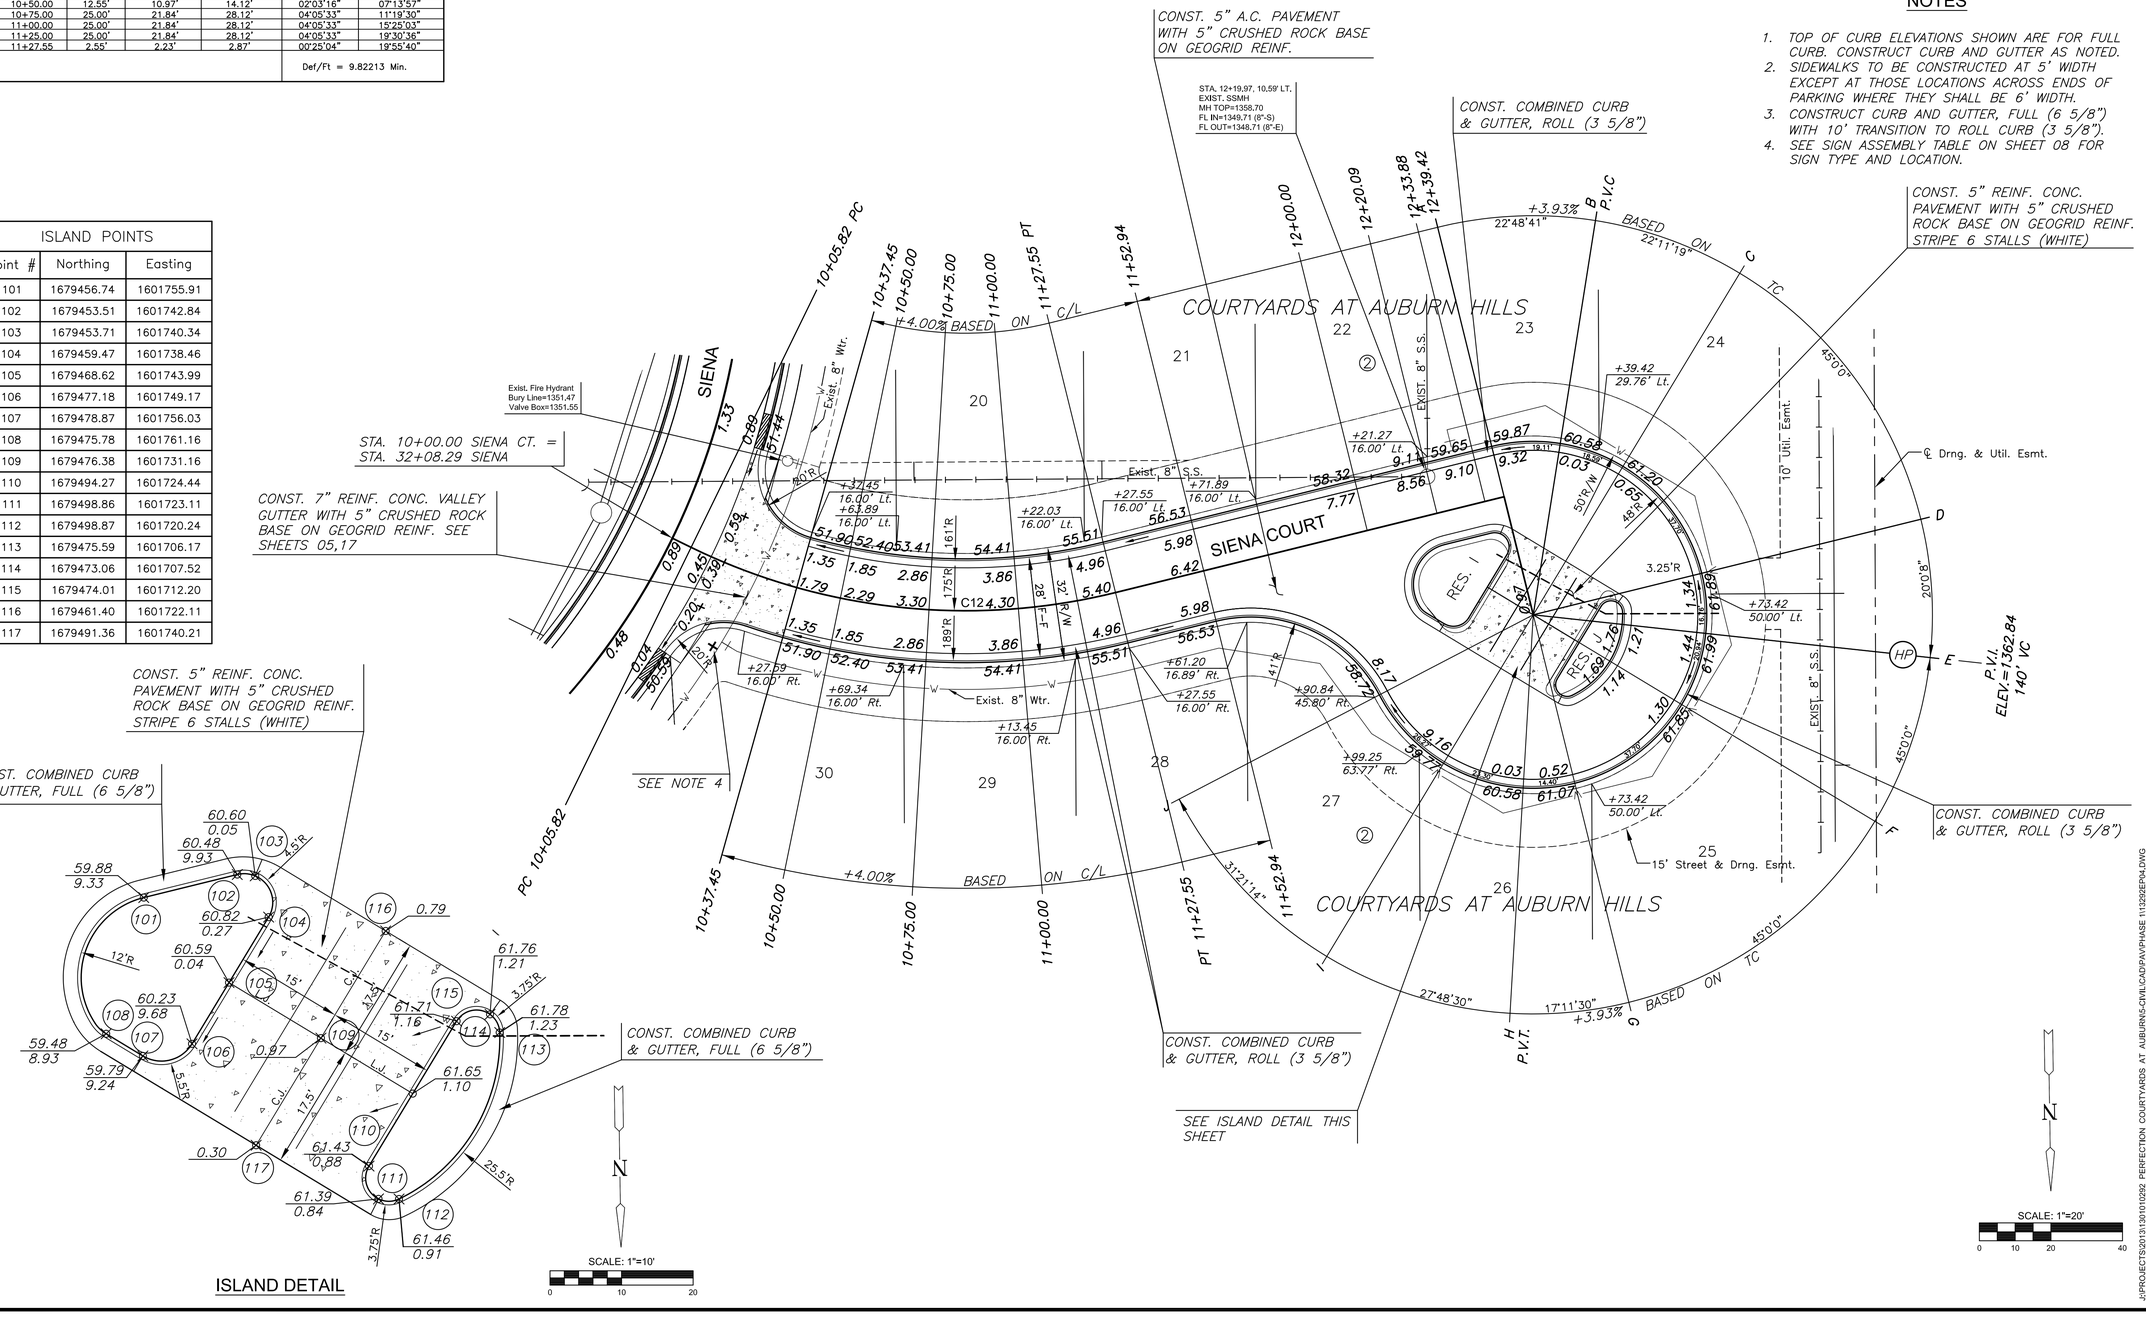

MKEC
Wichita, KS • 316-684-9600

COURTYARDS AT AUBURN HILLS

PAVING & INCIDENTAL DRAINAGE FOR

PHASE 1

©2013
MKEC Engineering
All Rights Reserved
www.mkec.com
These drawings and their contents, including, but not limited to, all concepts, designs, & ideas are the exclusive property of MKEC Engineering (MKEC), and may not be used or reproduced in any way without the express consent of MKEC.

SIENA CT. PAVING PLAN
10+00 TO 12+73.42

PROJECT NO.	472-85128
DATE	MAR. 2014
SCALE	1"=20'

DESIGNED	DRAWN	CHECKED
SPE	WNJ	JTC

NO.	REVISION	DATE
#	-----	##/##/####

SHEET NO.

15 OF 52

J:\PROJECTS\2013\13010\10292_PERFECTION_COURTYARDS_AT_AUBURN\5-CIVIL\CAD\PAVPHASE 1\12202EPH.DWG