CLEAR CREEK ADD.

CONSTRUCT 4' SIDEWALK (AE) (4"). AS INDICATED.

CONSTRUCT 1A (DOUBLE) INLET HOOKUPS. PROPOSED INLET TOP ELEV. =1328.44 (BOTH SIDES)

EXISTING CONCRETE RUBBLE TO BE REMOVED. COST SUBSIDIARY TO SITE CLEARING.

CAUTION! EXISTING UTILITIES CABLE, ELECTRICAL AND PHONE

MATCH PROPOSED SIDEWALK TO EXISTING SANITARY MANHOLE

CONSTRUCT COMBINED ROLL TYPE CURB AND GUTTER (3 5/8") BOTH SIDES

CONSTRUCT TYPICAL 29' PAVEMENT SECTION. SEE DETAIL SHEET 2.

STA 10+01.43 MORRIS END 29' PAVING SECTION. REMOVE EXISTING EOR MARKERS. SAW CUT EXISTING ASPHALT TO A NEAT LINE (29 LF)

CAUTION! PROTECT EXISTING CABLE TV PEDESTAL FROM DAMAGE DURING CONSTRUCTION

MORRIS

Prop. AC Pavement

Existing AC Pavement

Proposed 8" Water

Existing Water

Existing Walk

Existing Elec & Cable

Existing Telephone

Existing 8" SS Line

20' Drainage & Utility Easement

Proposed SS

Proposed SWS

RESERVE "A"

RESERVE "B"

6+00 7+00 8+00 9+00 10+00

R 314.00 R 314.15 58' R/W 29' B-B

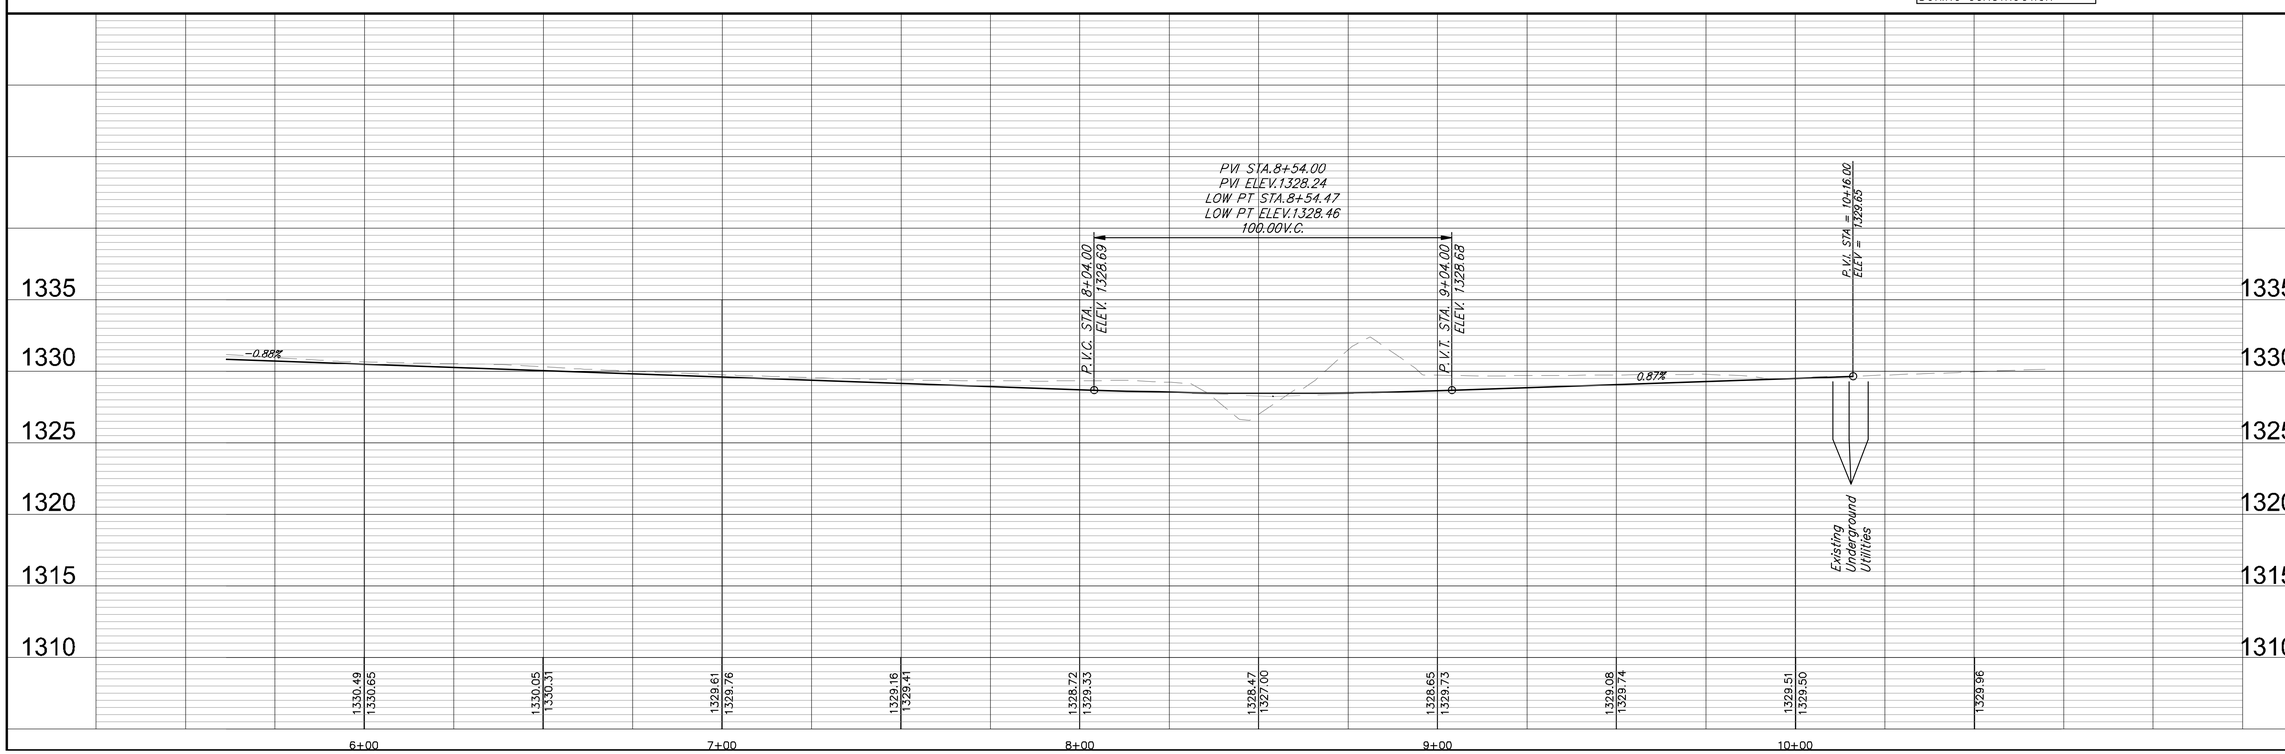

RUGGLES & BOHM

DESIGN EJG | DRAWN EJG | REVISED | DATE June 2, 2014 | REVIEW Mar. 3, 2014 | UTILITY

PROJECT NUMBER 472-85132

DRAWING FILE Engg Base [MORRIS]

CLEAR CREEK 2ND ADDITION
Morris Paving Plan
WICHITA, KANSAS

RB JOB 4161E

SHEET 7 OF 29