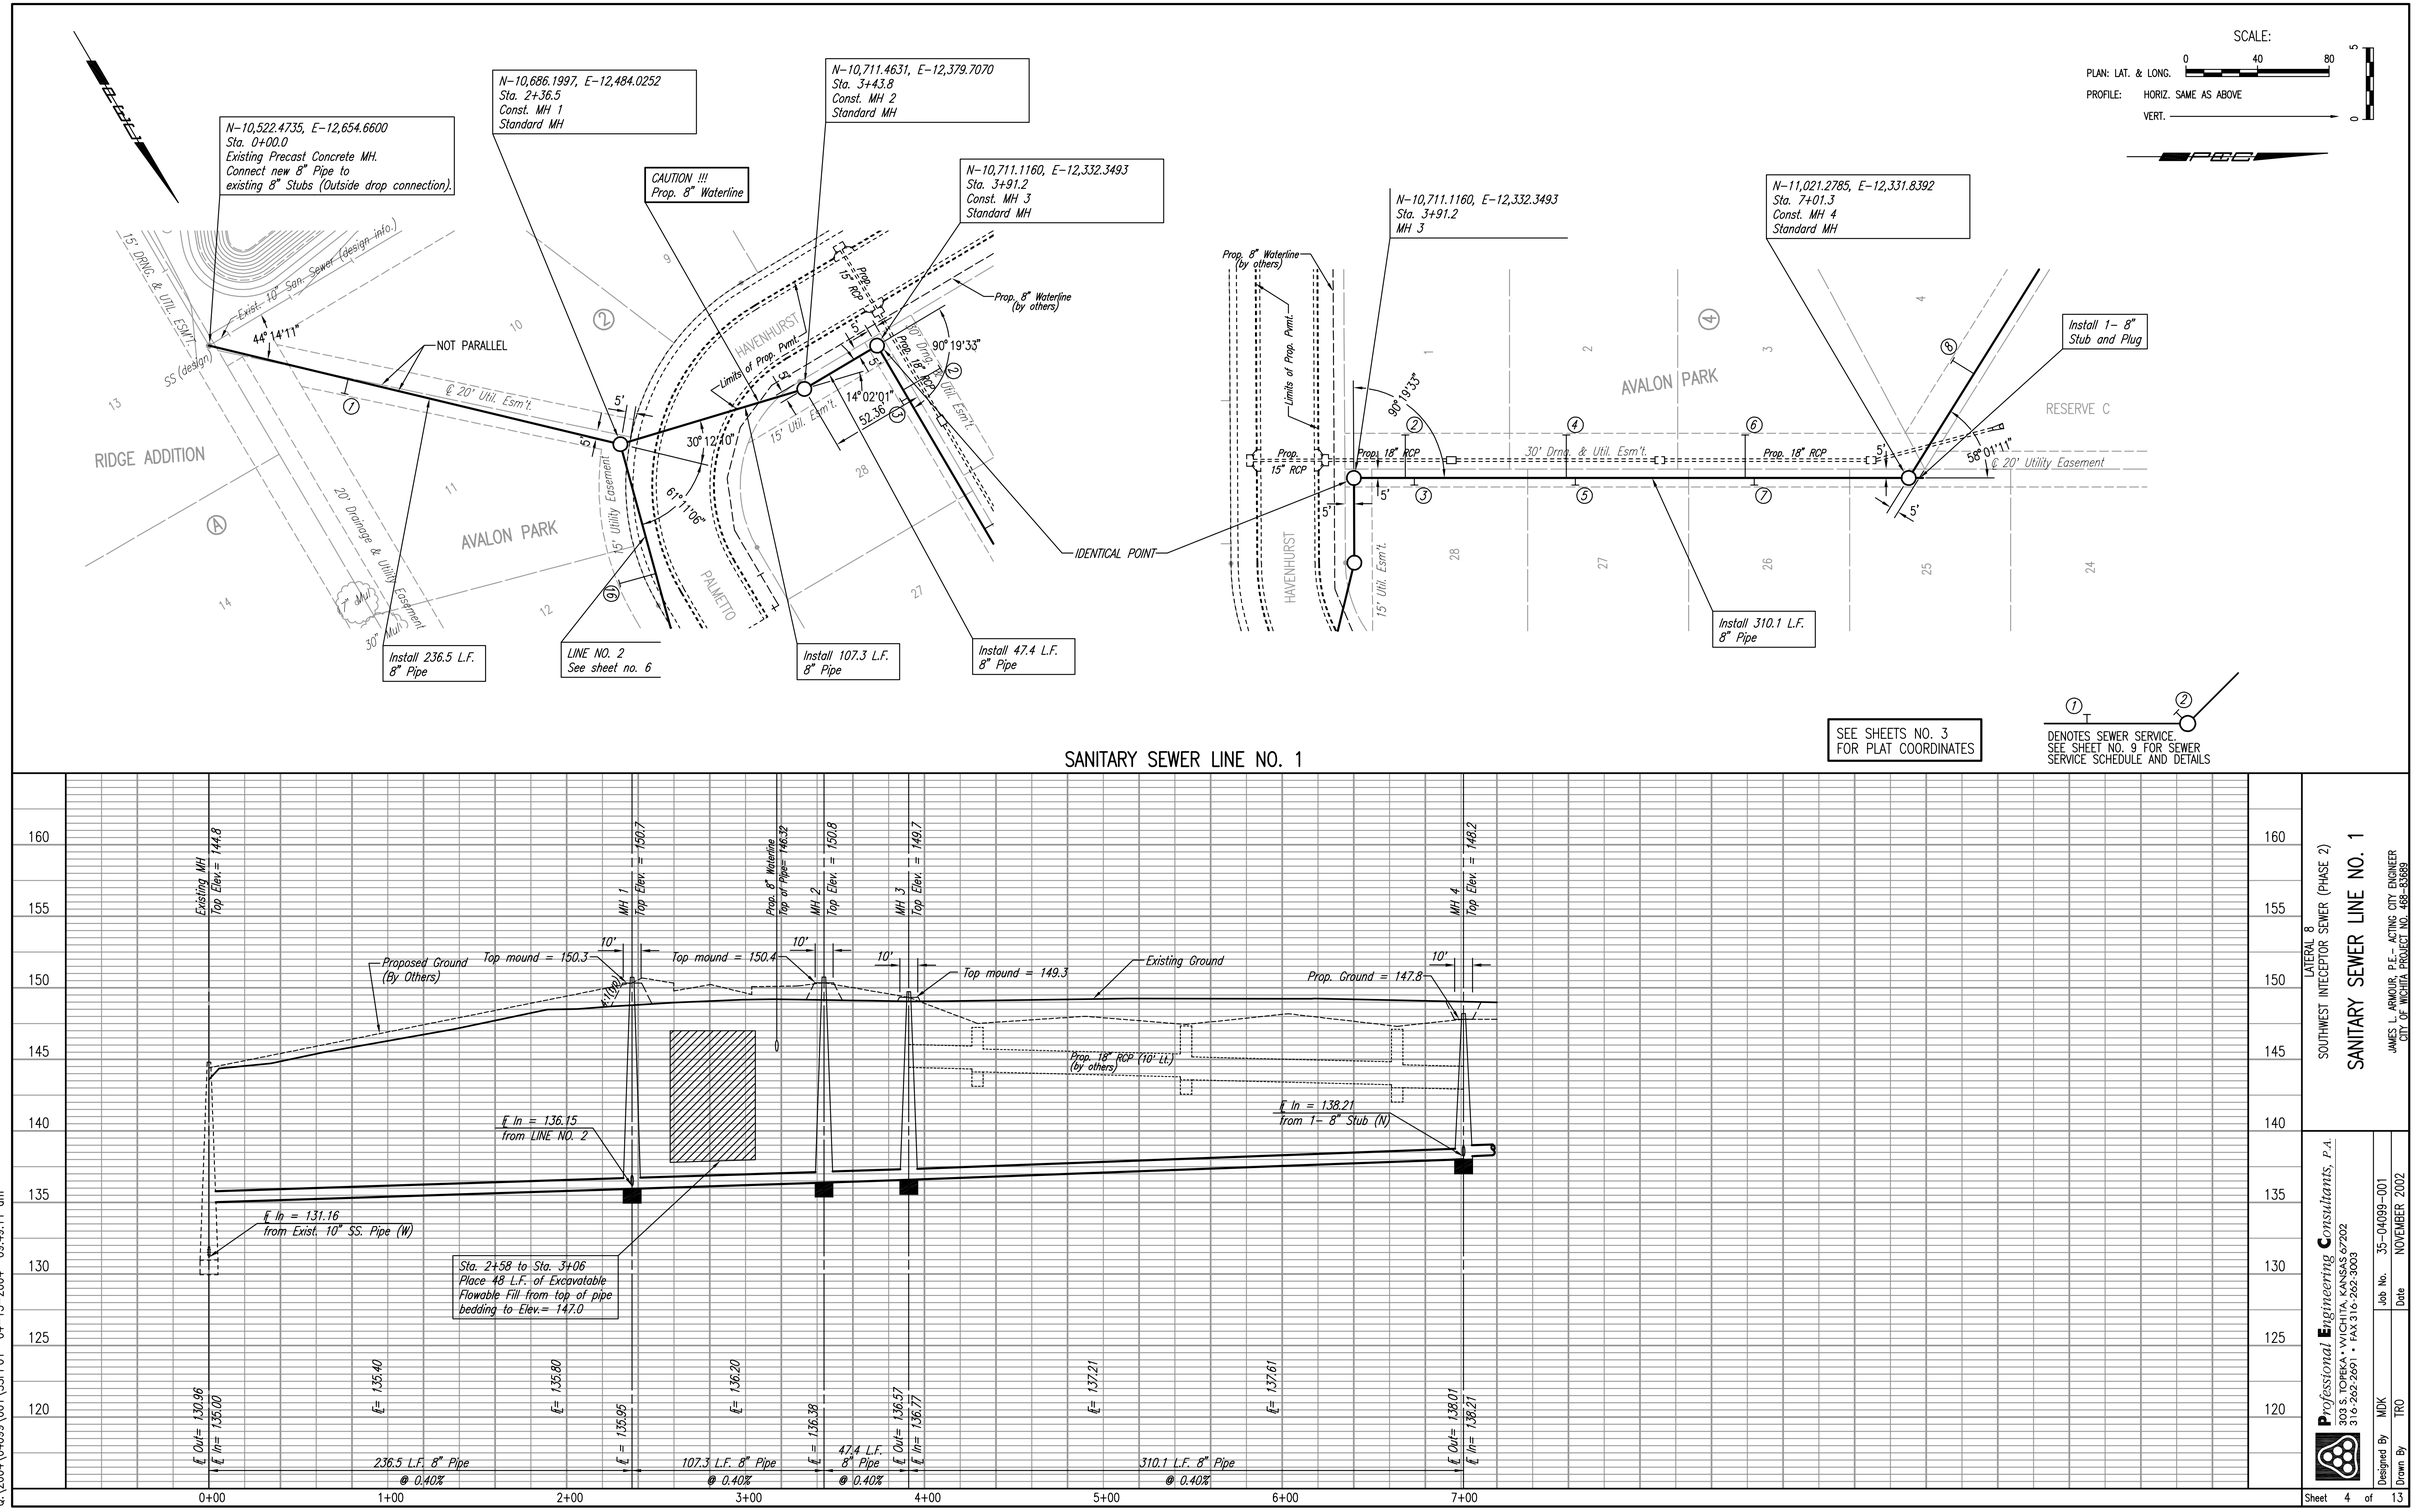

PLAN | CHECKED | CHECKED | BY | DATE

PROFILE | CHECKED | CHECKED | BY | DATE

DSNR: MDK OPER: TRO SCALE: 1=40.00
Q:\2004\04099\001\SSPP01 04-13-2004 09:49:11 am

LATERAL 8
SOUTHWEST INTECEPTOR SEWER (PHASE 2)

SANITARY SEWER LINE NO. 1

JAMES L. ARMOUR, P.E.- ACTING CITY ENGINEER
CITY OF WICHITA PROJECT NO. 468-83689

Professional Engineering Consultants, P.A.
303 S. TOPEKA • WICHITA, KANSAS 67202
316-262-2691 • FAX 316-262-3003

Job No. 35-04099-001
Date NOVEMBER 2002
Designed By MDK
Drawn By TRO