FHWA REGION NO.	STATE	PROJECT NO.	FISCAL YEAR	SHEET NO.	TOTAL SHEETS
7	KANSAS	87 TE-0353-01	2014	17	84

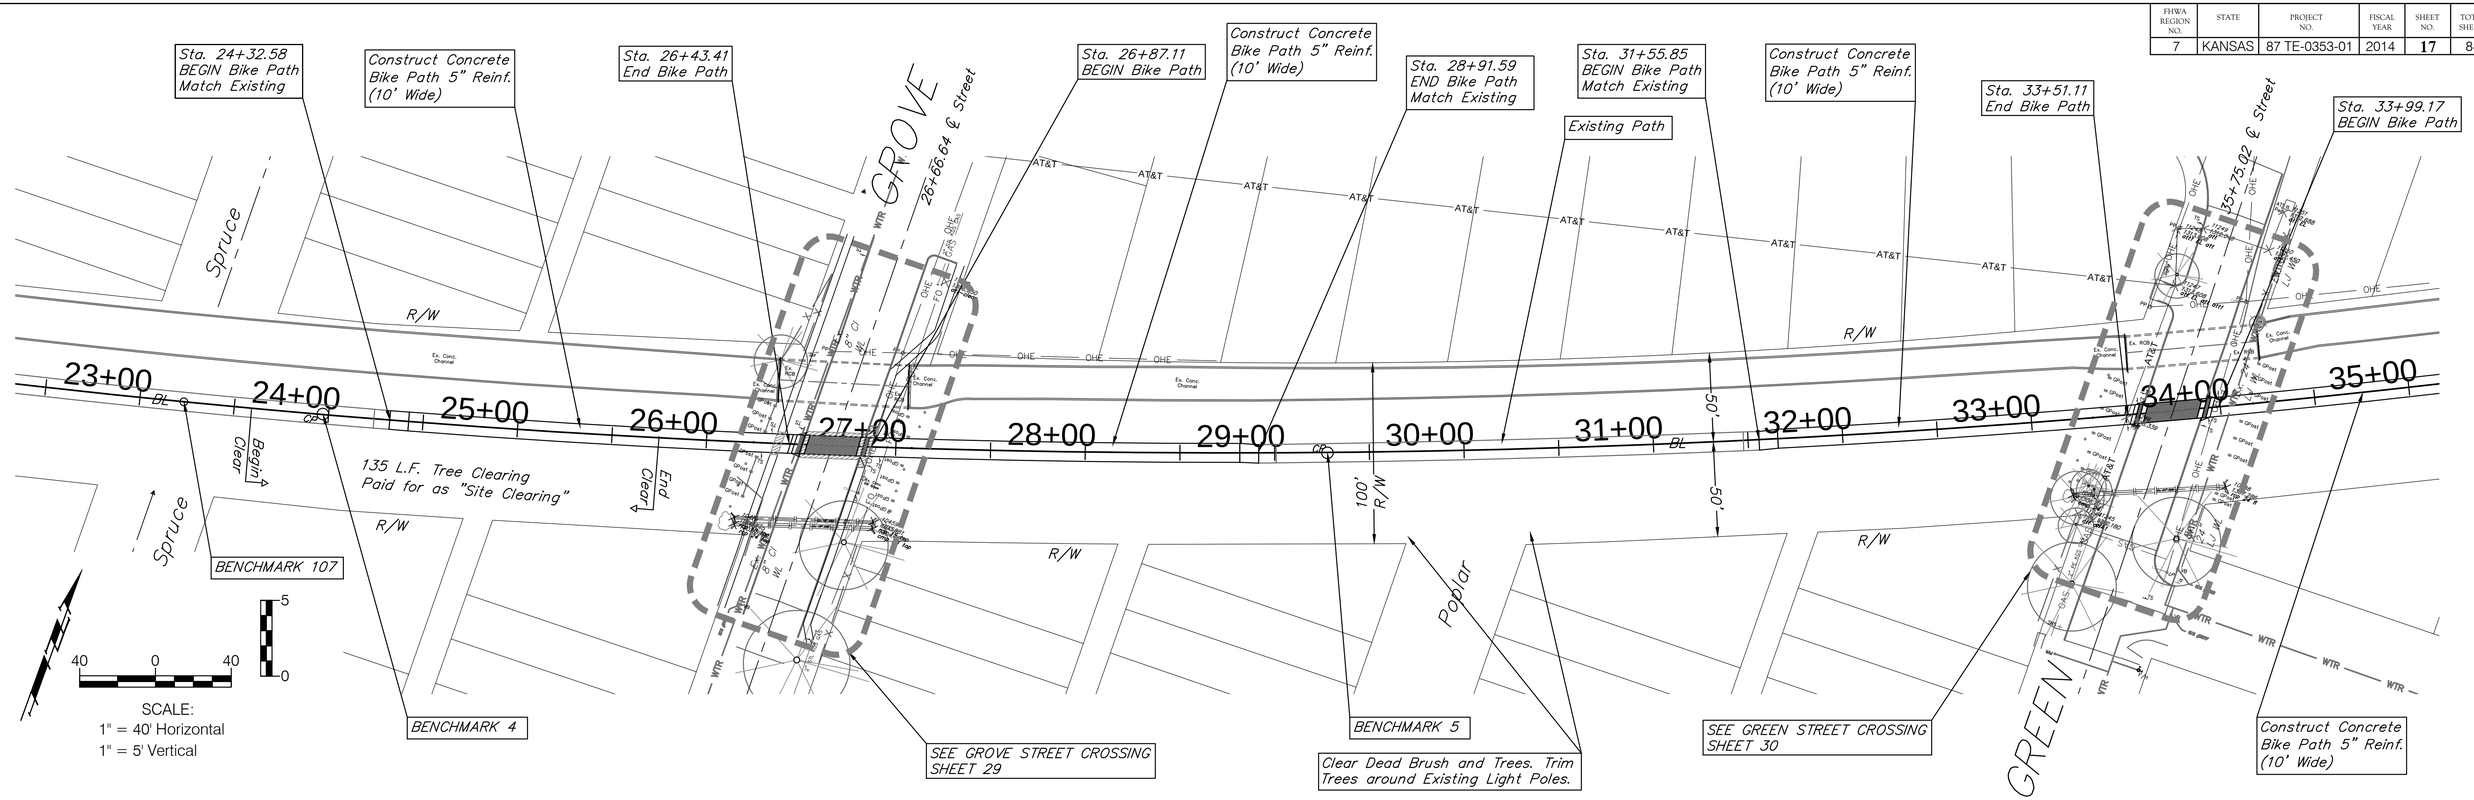

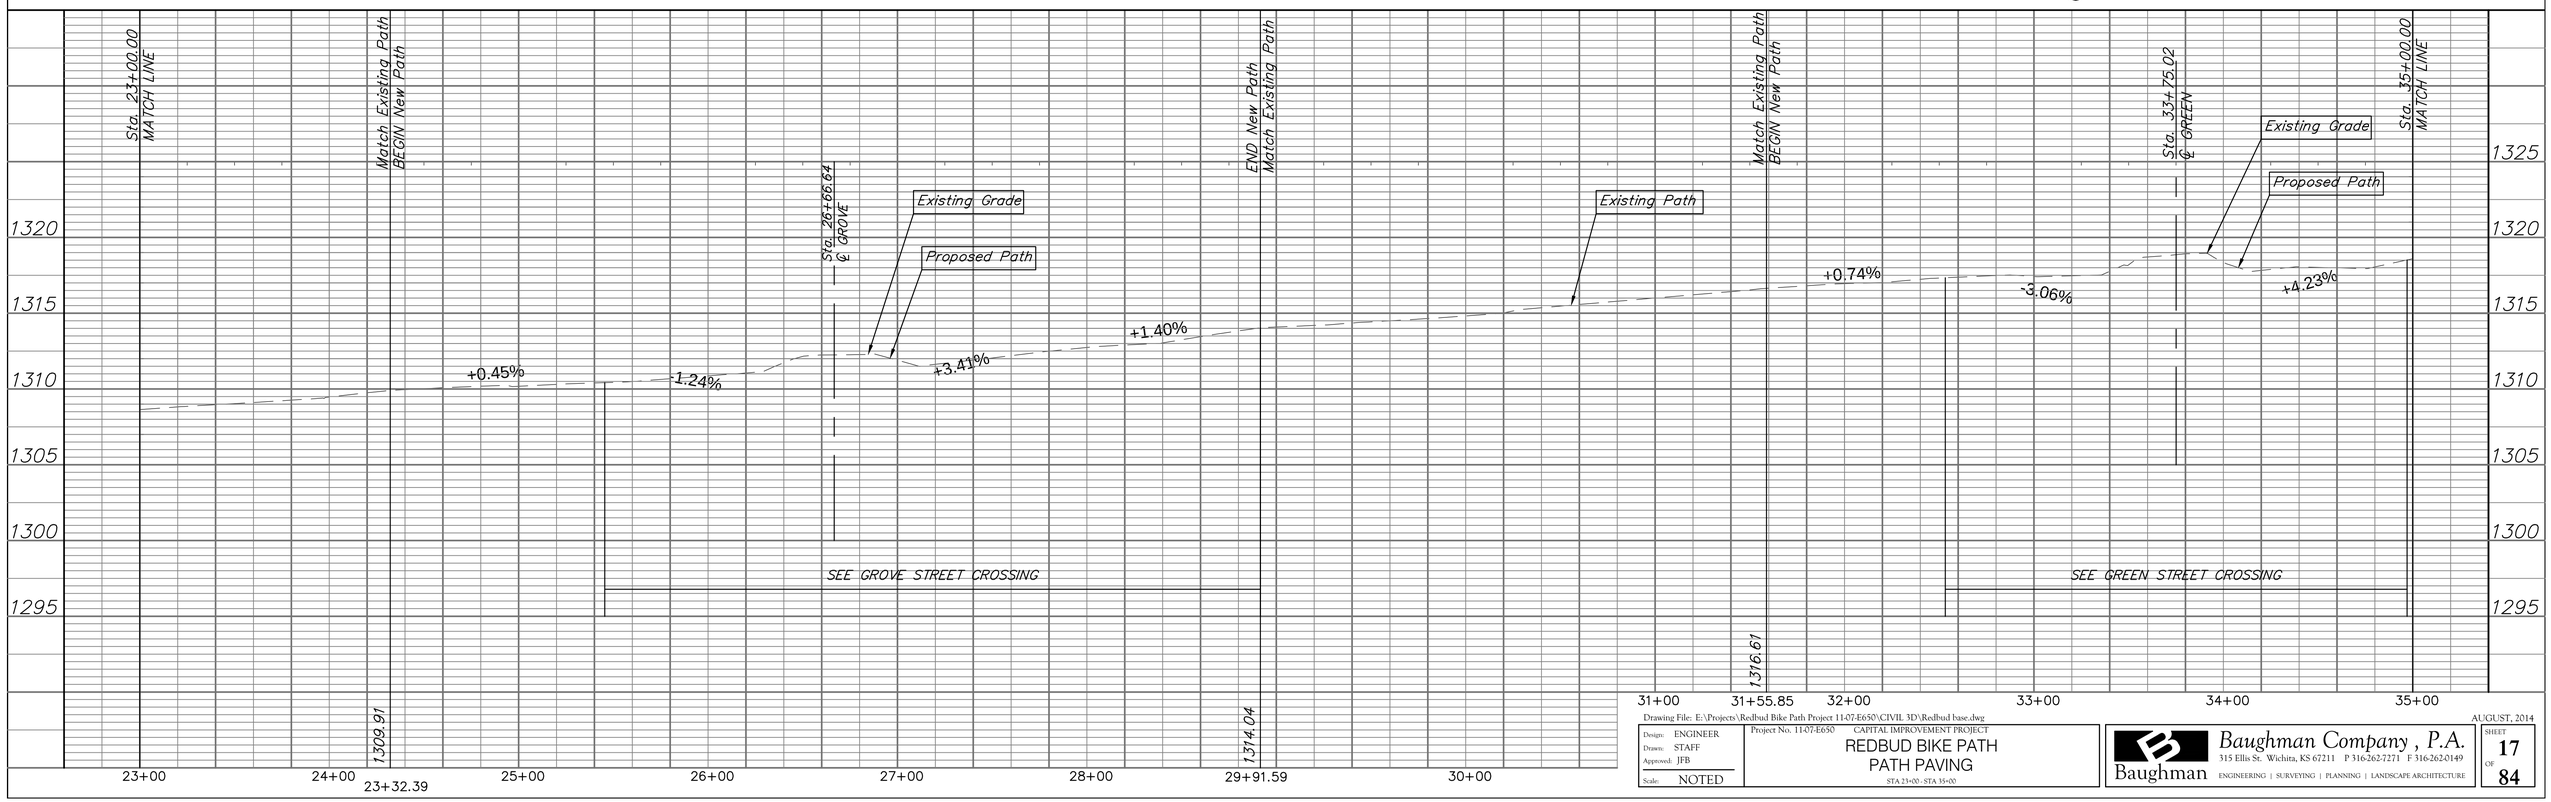

Drawing File: E:\Projects\Redbud Bike Path Project 11-07-E650\CIVIL 3D\Redbud base.dwg

AUGUST, 2014

Design: ENGINEER
Drawn: STAFF
Approved: JFB
Scale: NOTED

Project No. 11-07-E650 CAPITAL IMPROVEMENT PROJECT

REDBUD BIKE PATH
PATH PAVING
STA 23+00 - STA 35+00

Baughman Company , P.A.
315 Ellis St. Wichita, KS 67211 P 316-262-7271 F 316-262-0149
ENGINEERING | SURVEYING | PLANNING | LANDSCAPE ARCHITECTURE

SHEET 17 OF 84