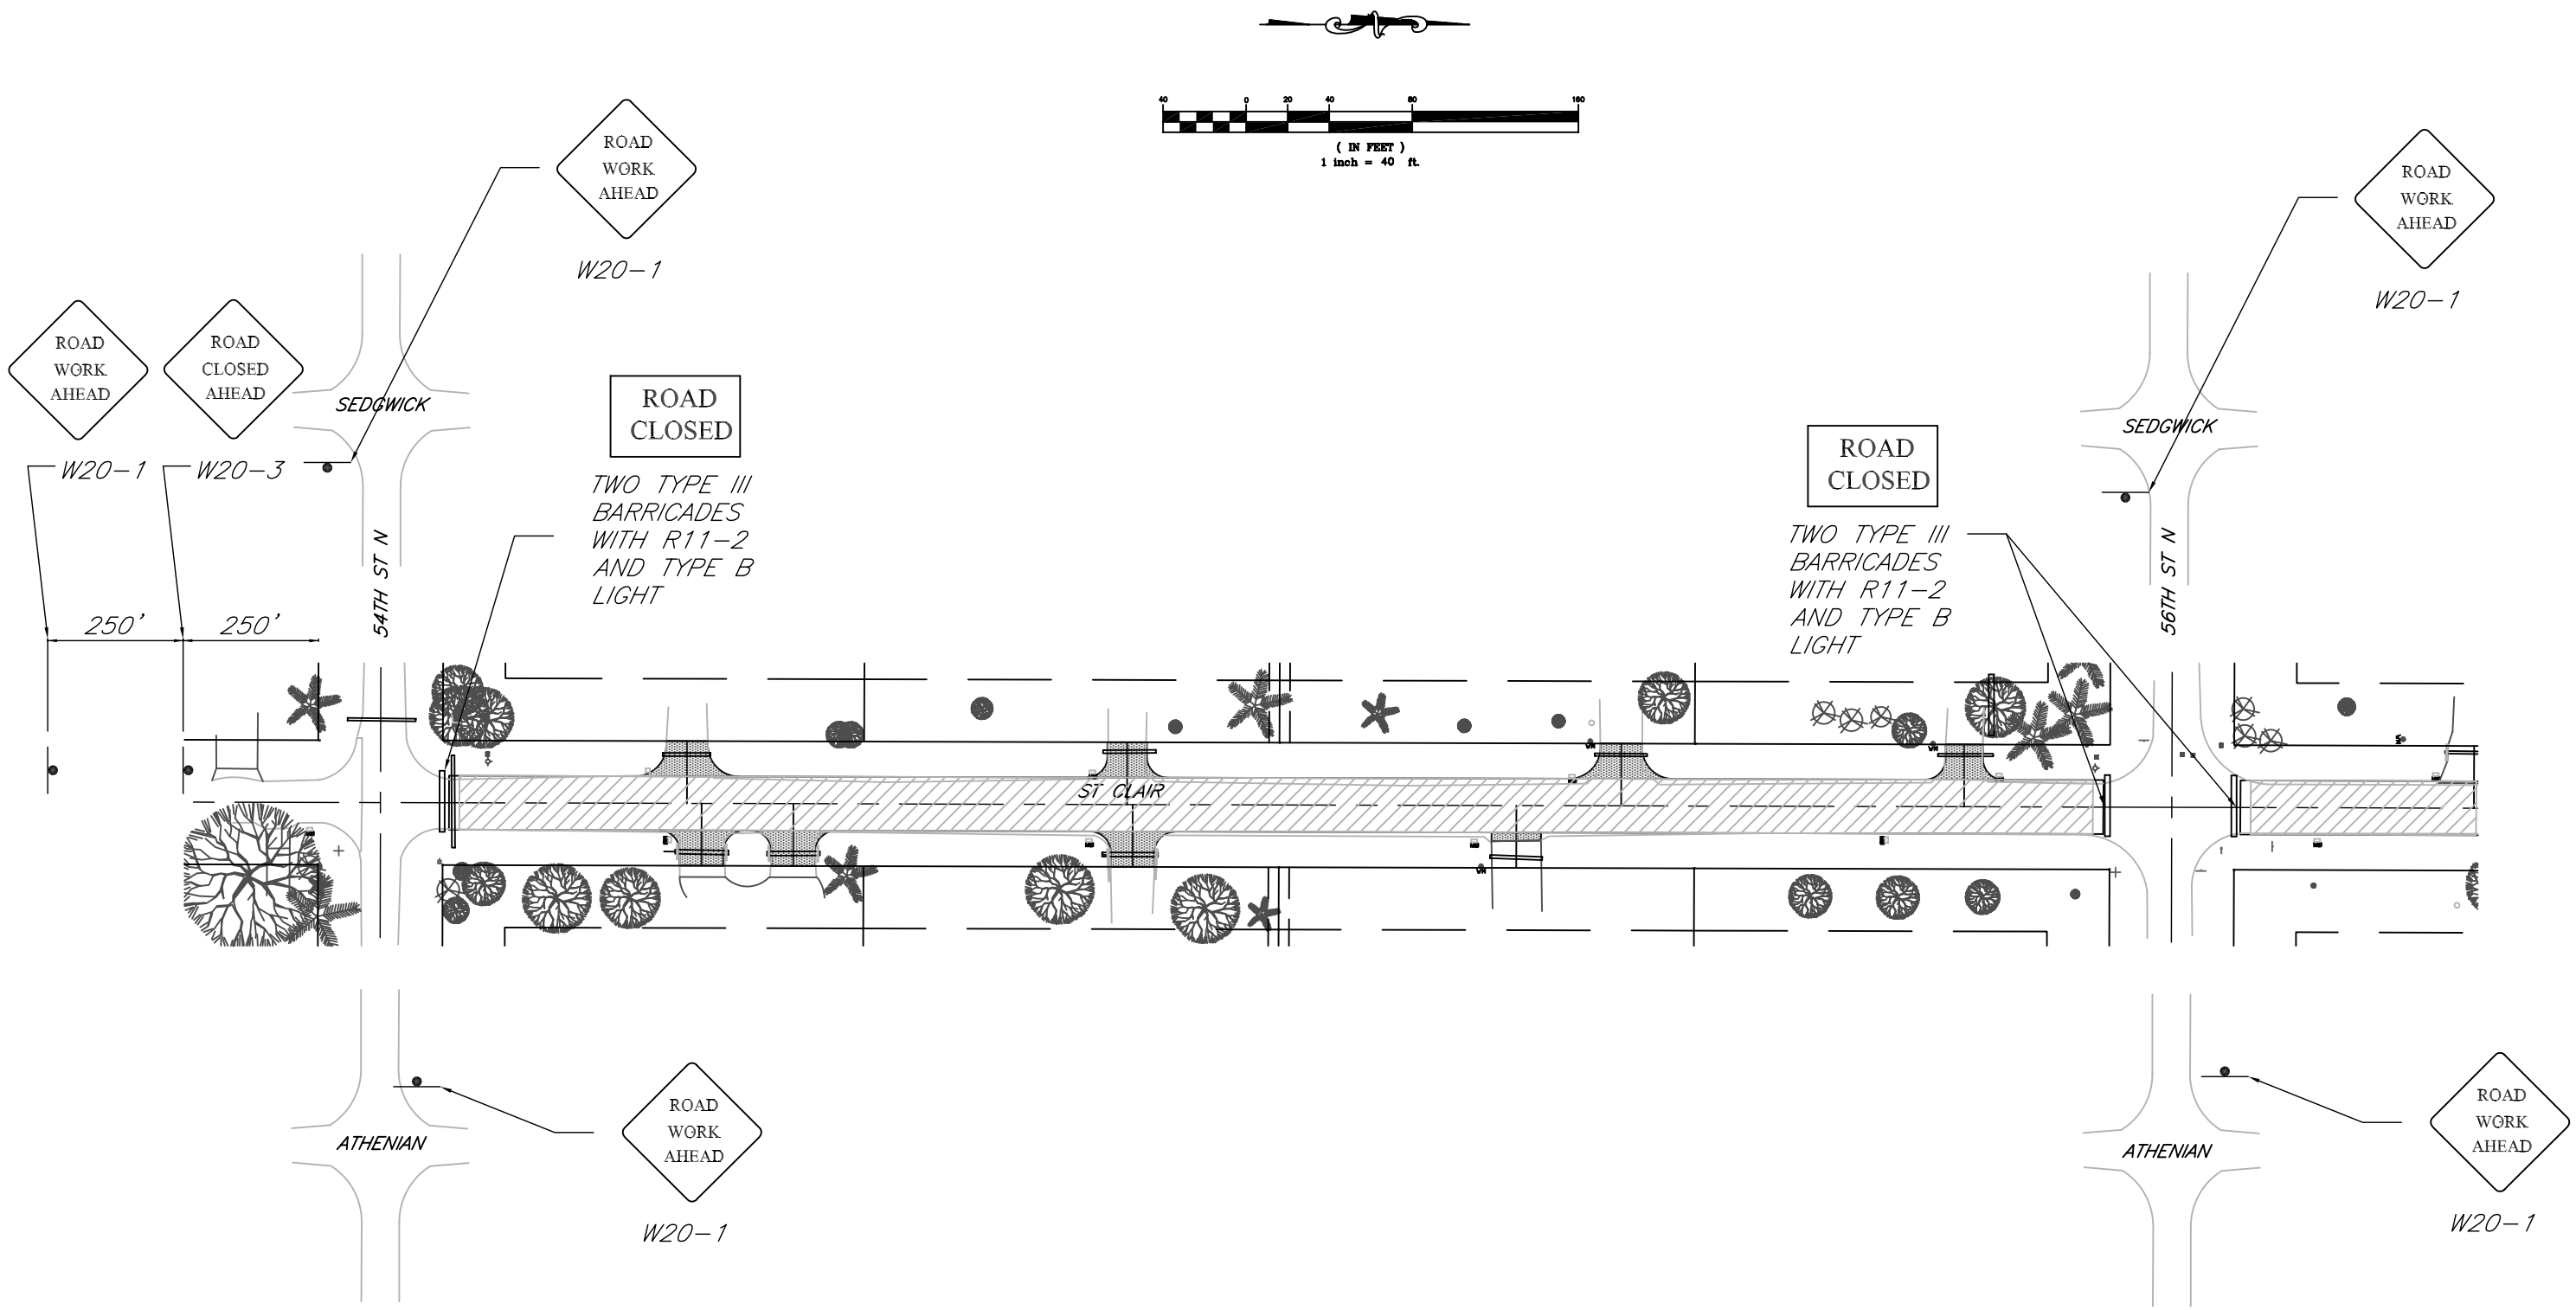

St. Clair

Traffic Control Plan

City of Wichita

kemller engineering
200 S. Market, Wichita, KS 67202 316/264-0242

PROJECT NUMBER			
472-83474			
KEM NO. 02016	FILE trafficntrl	DATE 4/02	SHEET 7
DESIGN RR	DRAWN RR	REVISED 7/02	OF 11