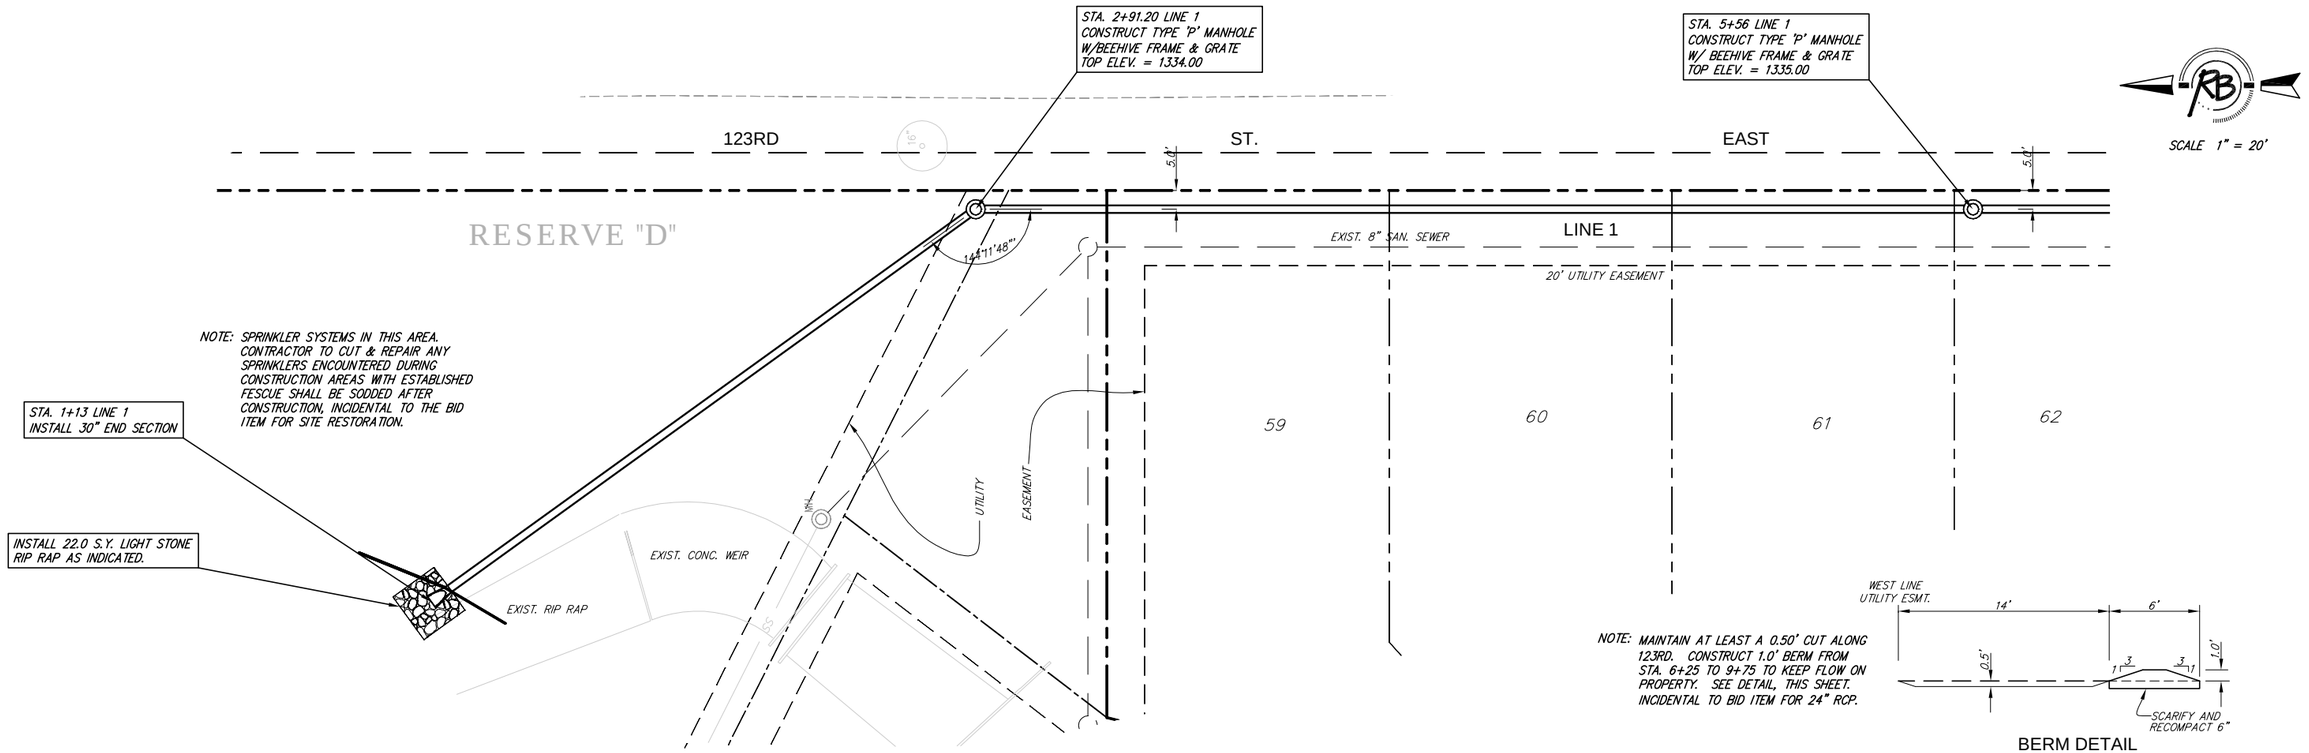

DESIGN KWL
DRAWN TEB
DATE Dec. 10, 2003
UTILITY
REVISED
REVIEW

PROJECT NUMBER 472-83848
DRAWING FILE Base SWS (SWS01)

Tara Falls Addition
Storm Sewer Line 1
WICHITA, KANSAS

Ruggles & Bohm, P.A.
Engineering, Surveying, Land Planning
924 North Main
Wichita, Kansas 67203
www.rbkansas.com
(316) 264-8008
(316) 264-4621 fax
E-mail: info@rbkansas.com

RB JOB 2432E