BENCHMARKS:
BM #1: COW BM at the SW corner of Pawnee Ave. and Maize Road.
Elev. = 135.15 (City Datum)

BM #2: "□" in top of curb on the north side of Yosemite, 65' east of Maize Road.
Elev. = 143.67 (City Datum)

BM #3: COW BM at Shefford on the south side of Pawnee Ave.
Elev. = 145.53 (City Datum)

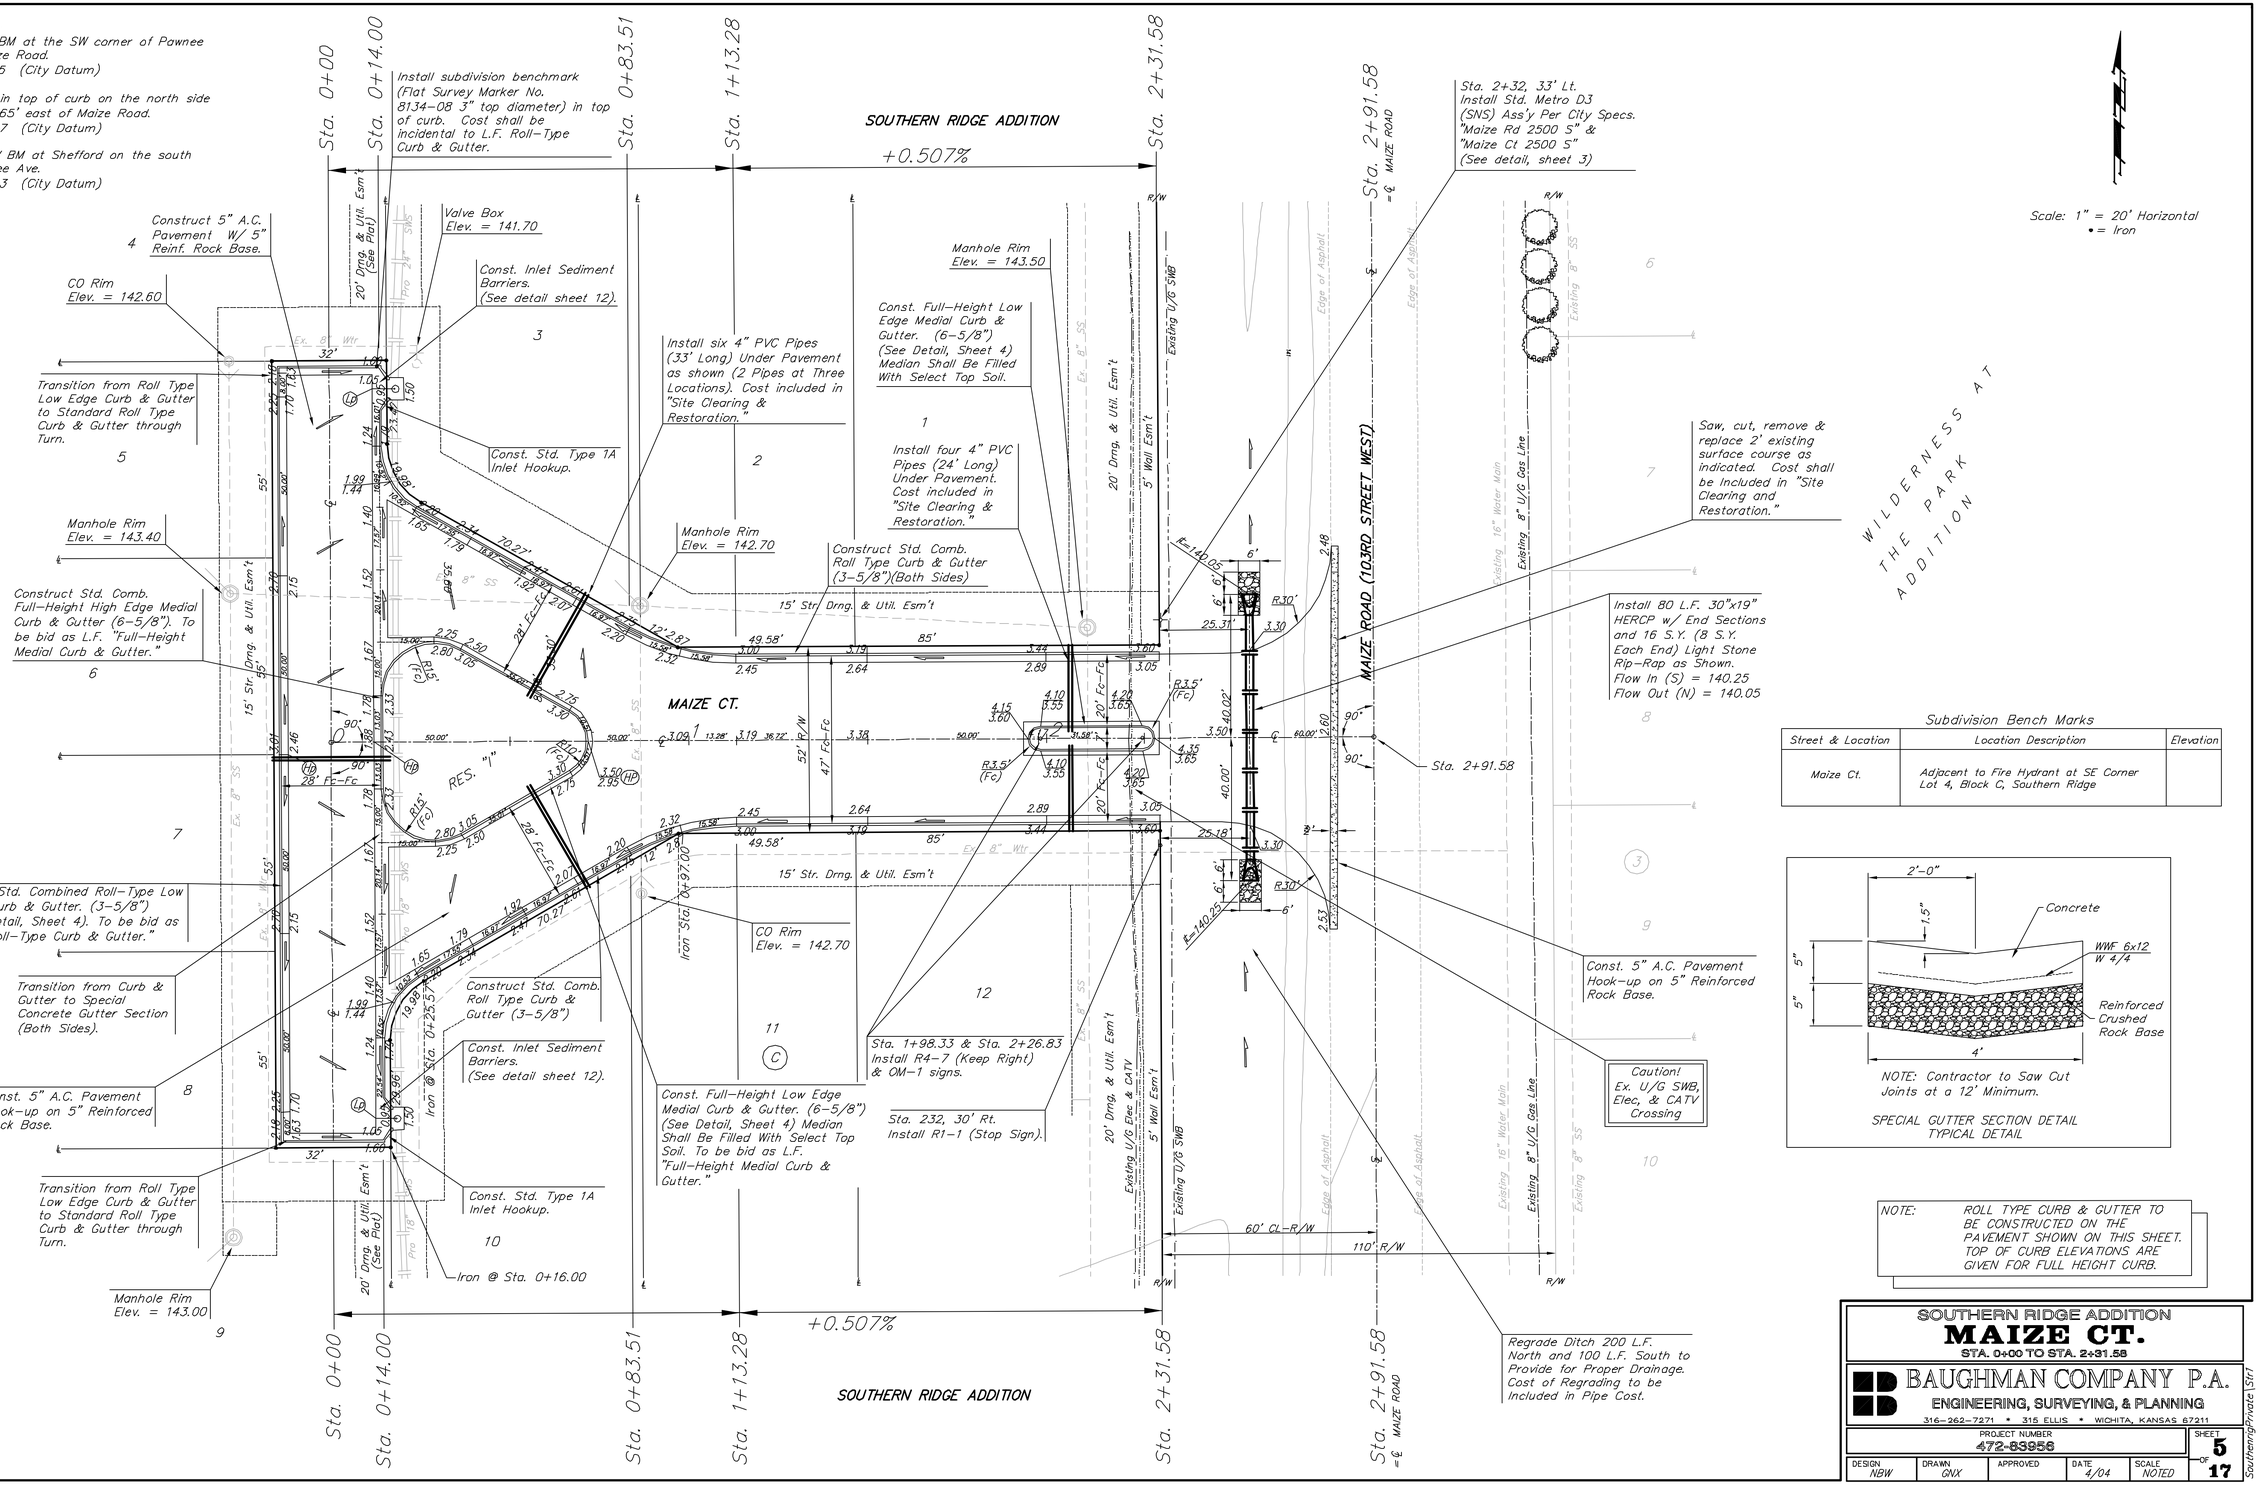

Subdivision Bench Marks

Street & Location	Location Description	Elevation
Maize Ct.	Adjacent to Fire Hydrant at SE Corner Lot 4, Block C, Southern Ridge	

NOTE: Contractor to Saw Cut Joints at a 12' Minimum.

SPECIAL GUTTER SECTION DETAIL
TYPICAL DETAIL

NOTE: ROLL TYPE CURB & GUTTER TO BE CONSTRUCTED ON THE PAVEMENT SHOWN ON THIS SHEET. TOP OF CURB ELEVATIONS ARE GIVEN FOR FULL HEIGHT CURB.

SOUTHERN RIDGE ADDITION
MAIZE CT.
STA. 0+00 TO STA. 2+31.58

BAUGHMAN COMPANY P.A.
ENGINEERING, SURVEYING, & PLANNING
316-262-7271 • 315 ELLIS • WICHITA, KANSAS 67211

PROJECT NUMBER	SHEET
472-83956	5 OF 17

DESIGN	DRAWN	APPROVED	DATE	SCALE
NBW	GNX		4/04	NOTED

Southern/Private\Str1