REED'S COVE ADDITION
PHASE 3A STORM SEWER
LINE 1 (CONT.)

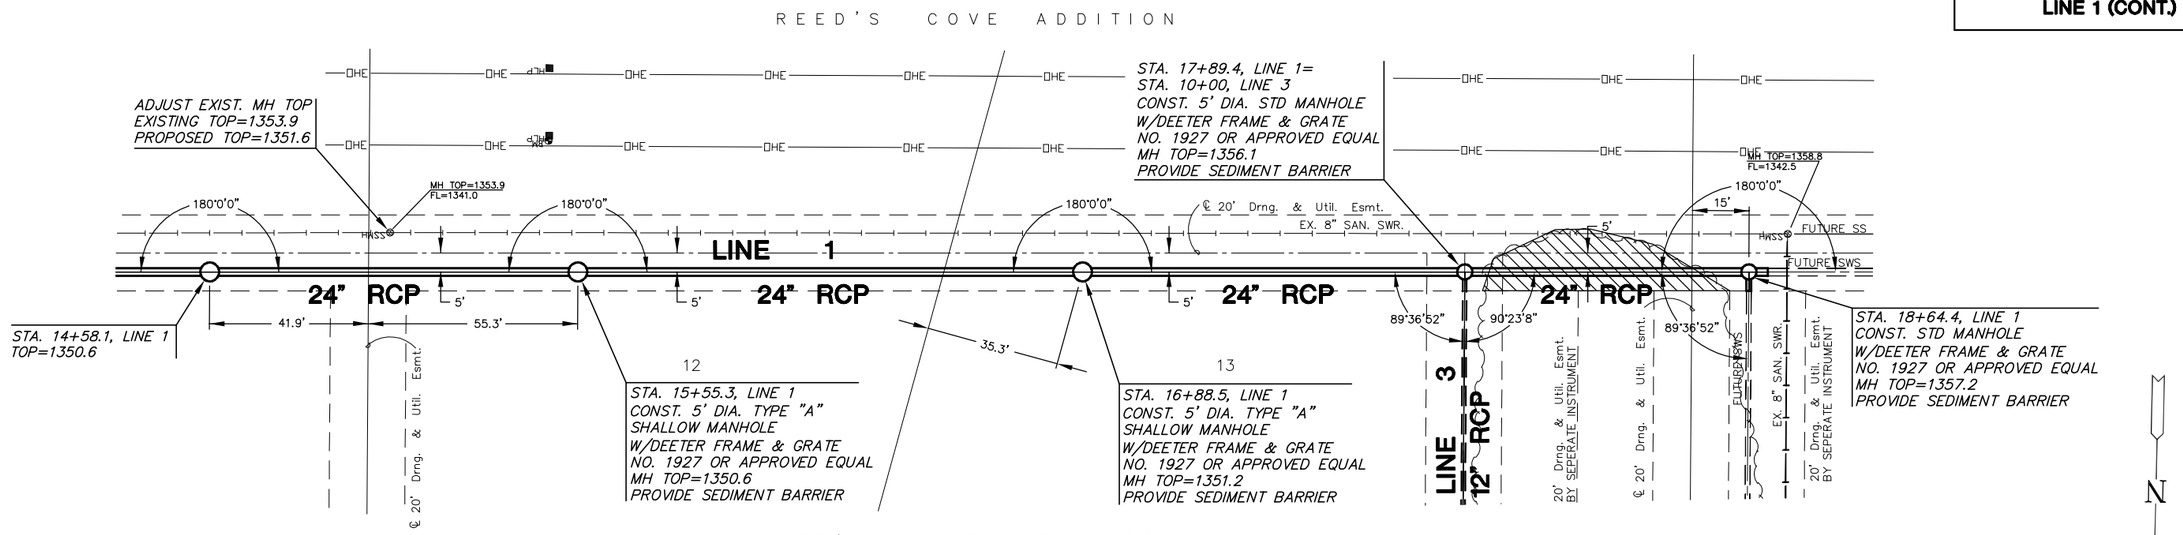

PLAN LINE 1

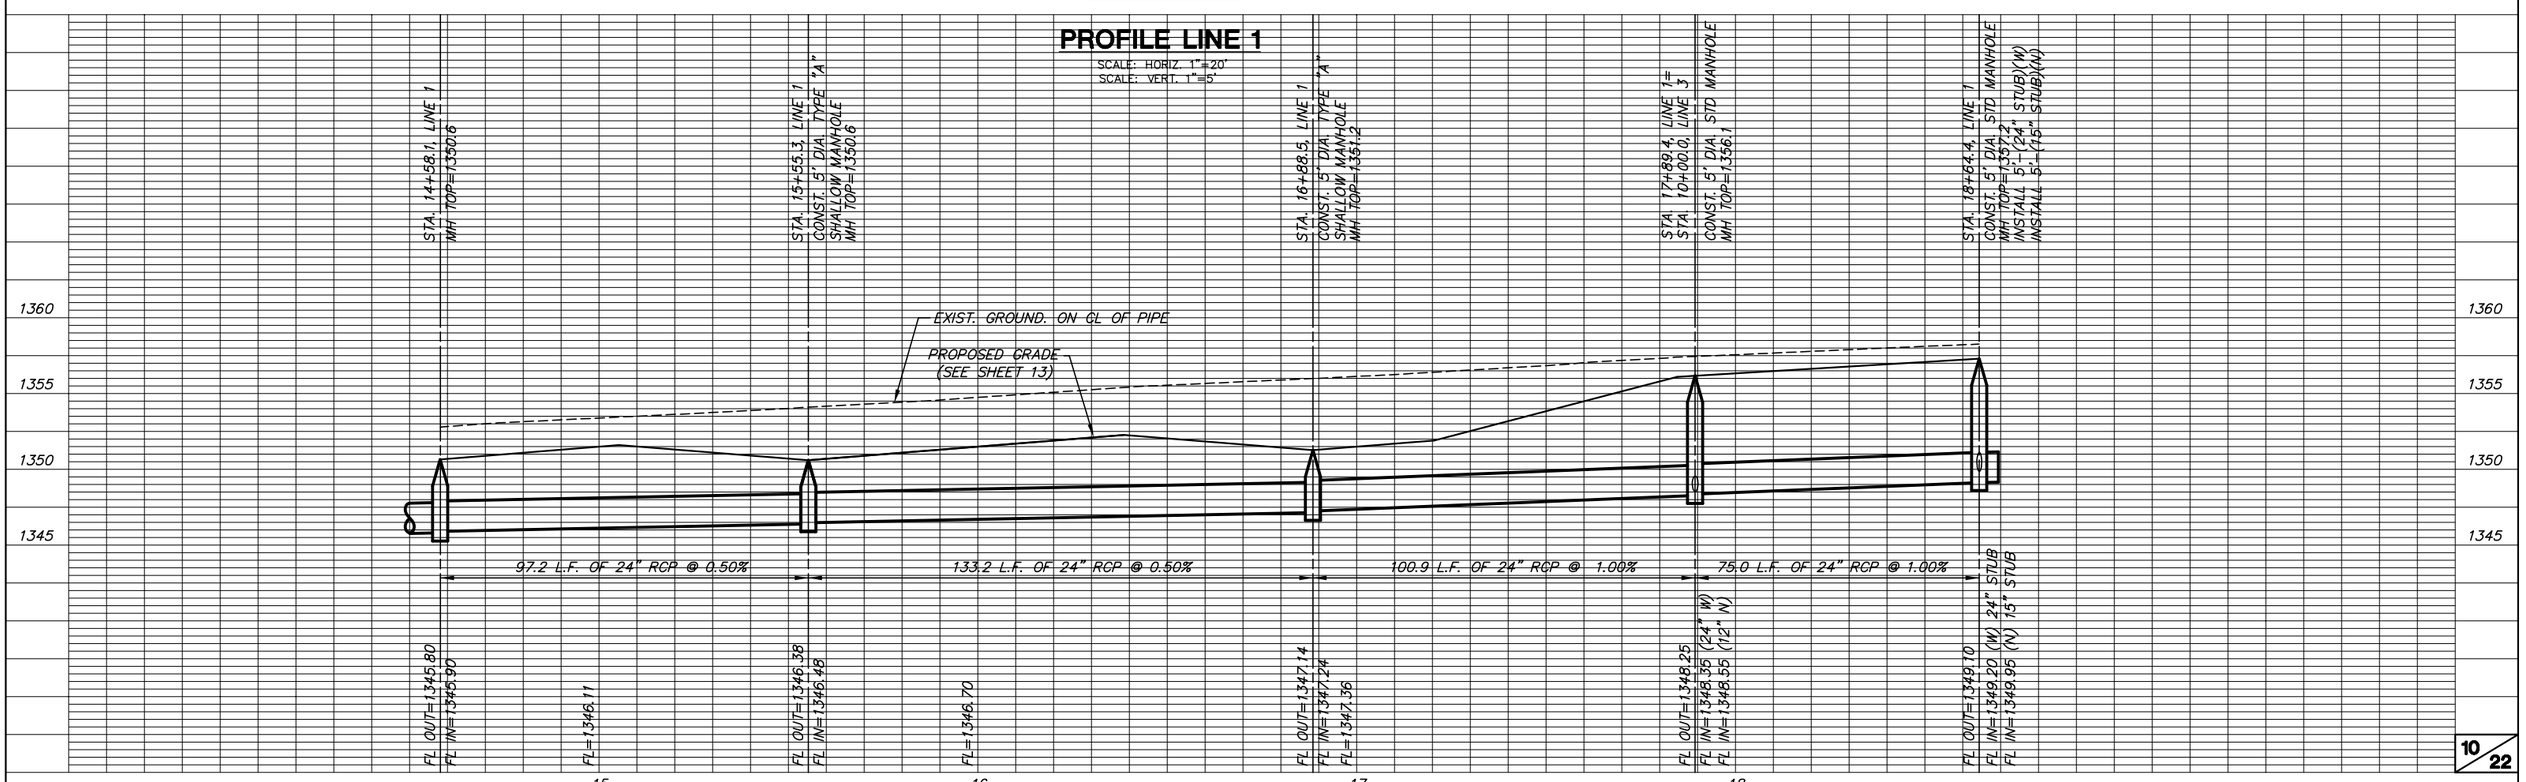

H:\CIVIL\02121\DWG\SWS\PH3/02121D2