REED'S COVE ADDITION
PHASE 3A STORM SEWER
LINE 2

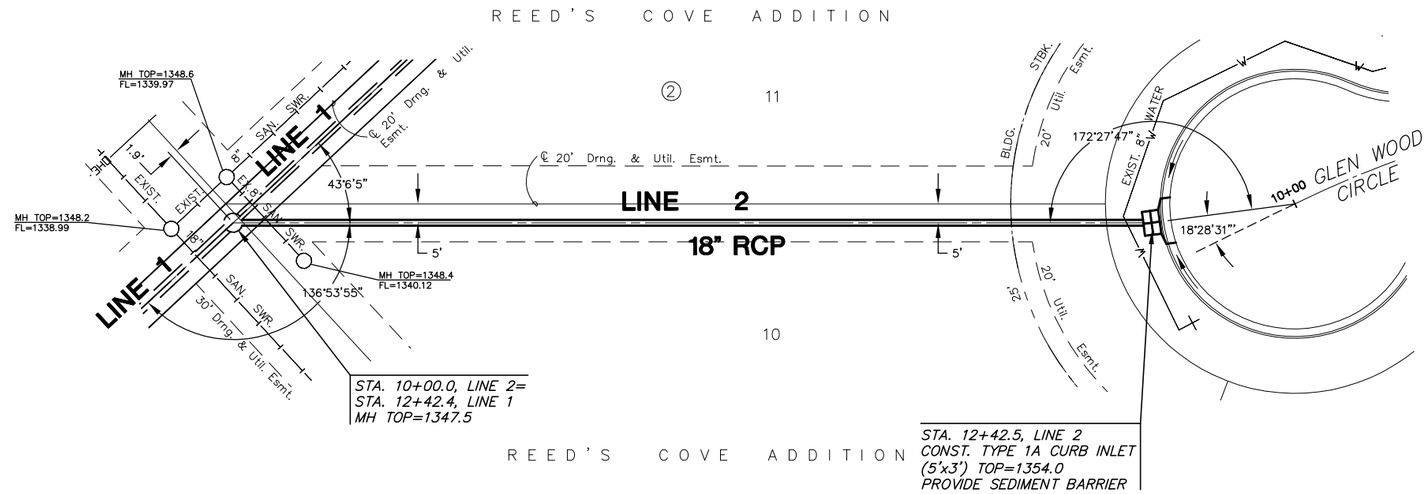

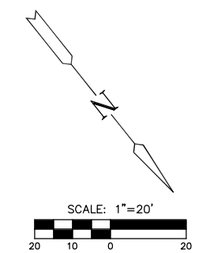

PLAN LINE 2

PROFILE LINE 2

SCALE: HORIZ. 1"=20'
SCALE: VERT. 1"=5'

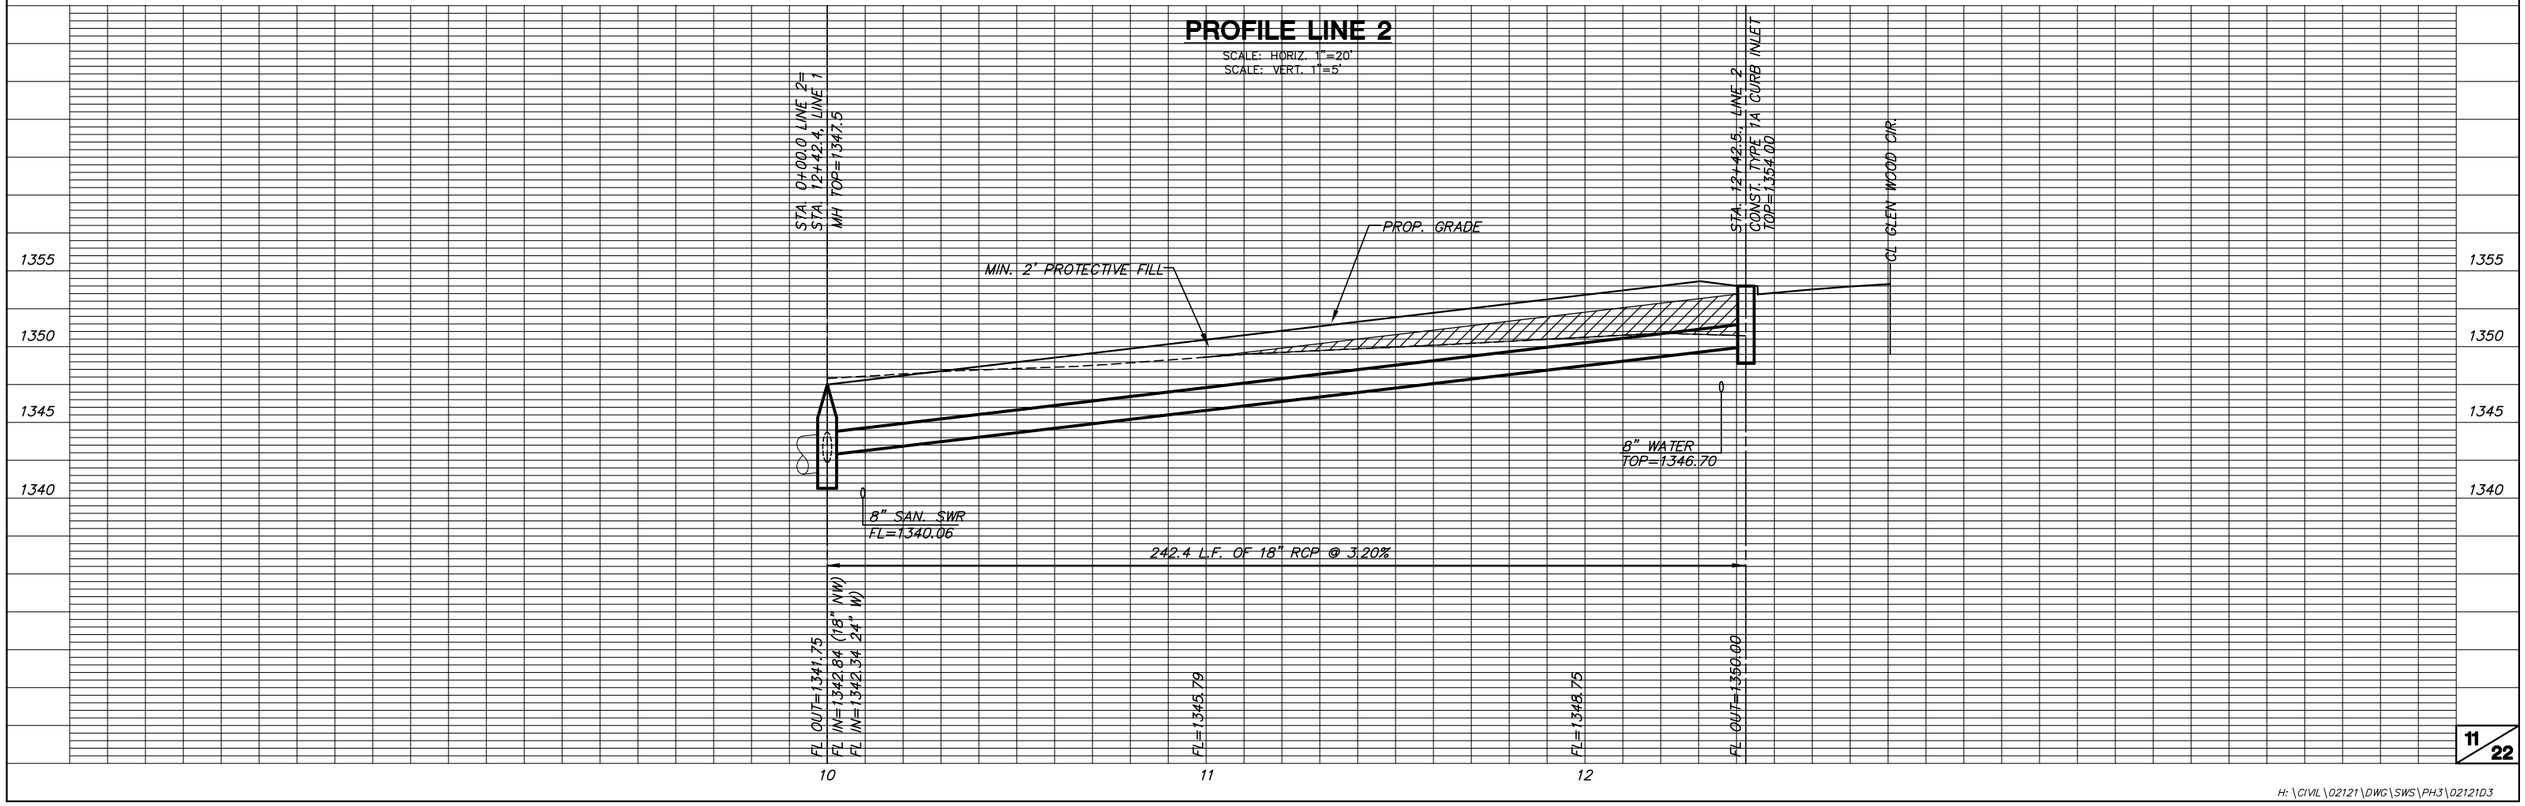

H:\CIVIL\02121\DWG\SWS\PH3\02121D3