| PROJECT NO. | YEAR | SHEET NO. | TOTAL SHEETS |
|---|---|---|---|
| 472-84780 | 2015 | 163 | 227 |

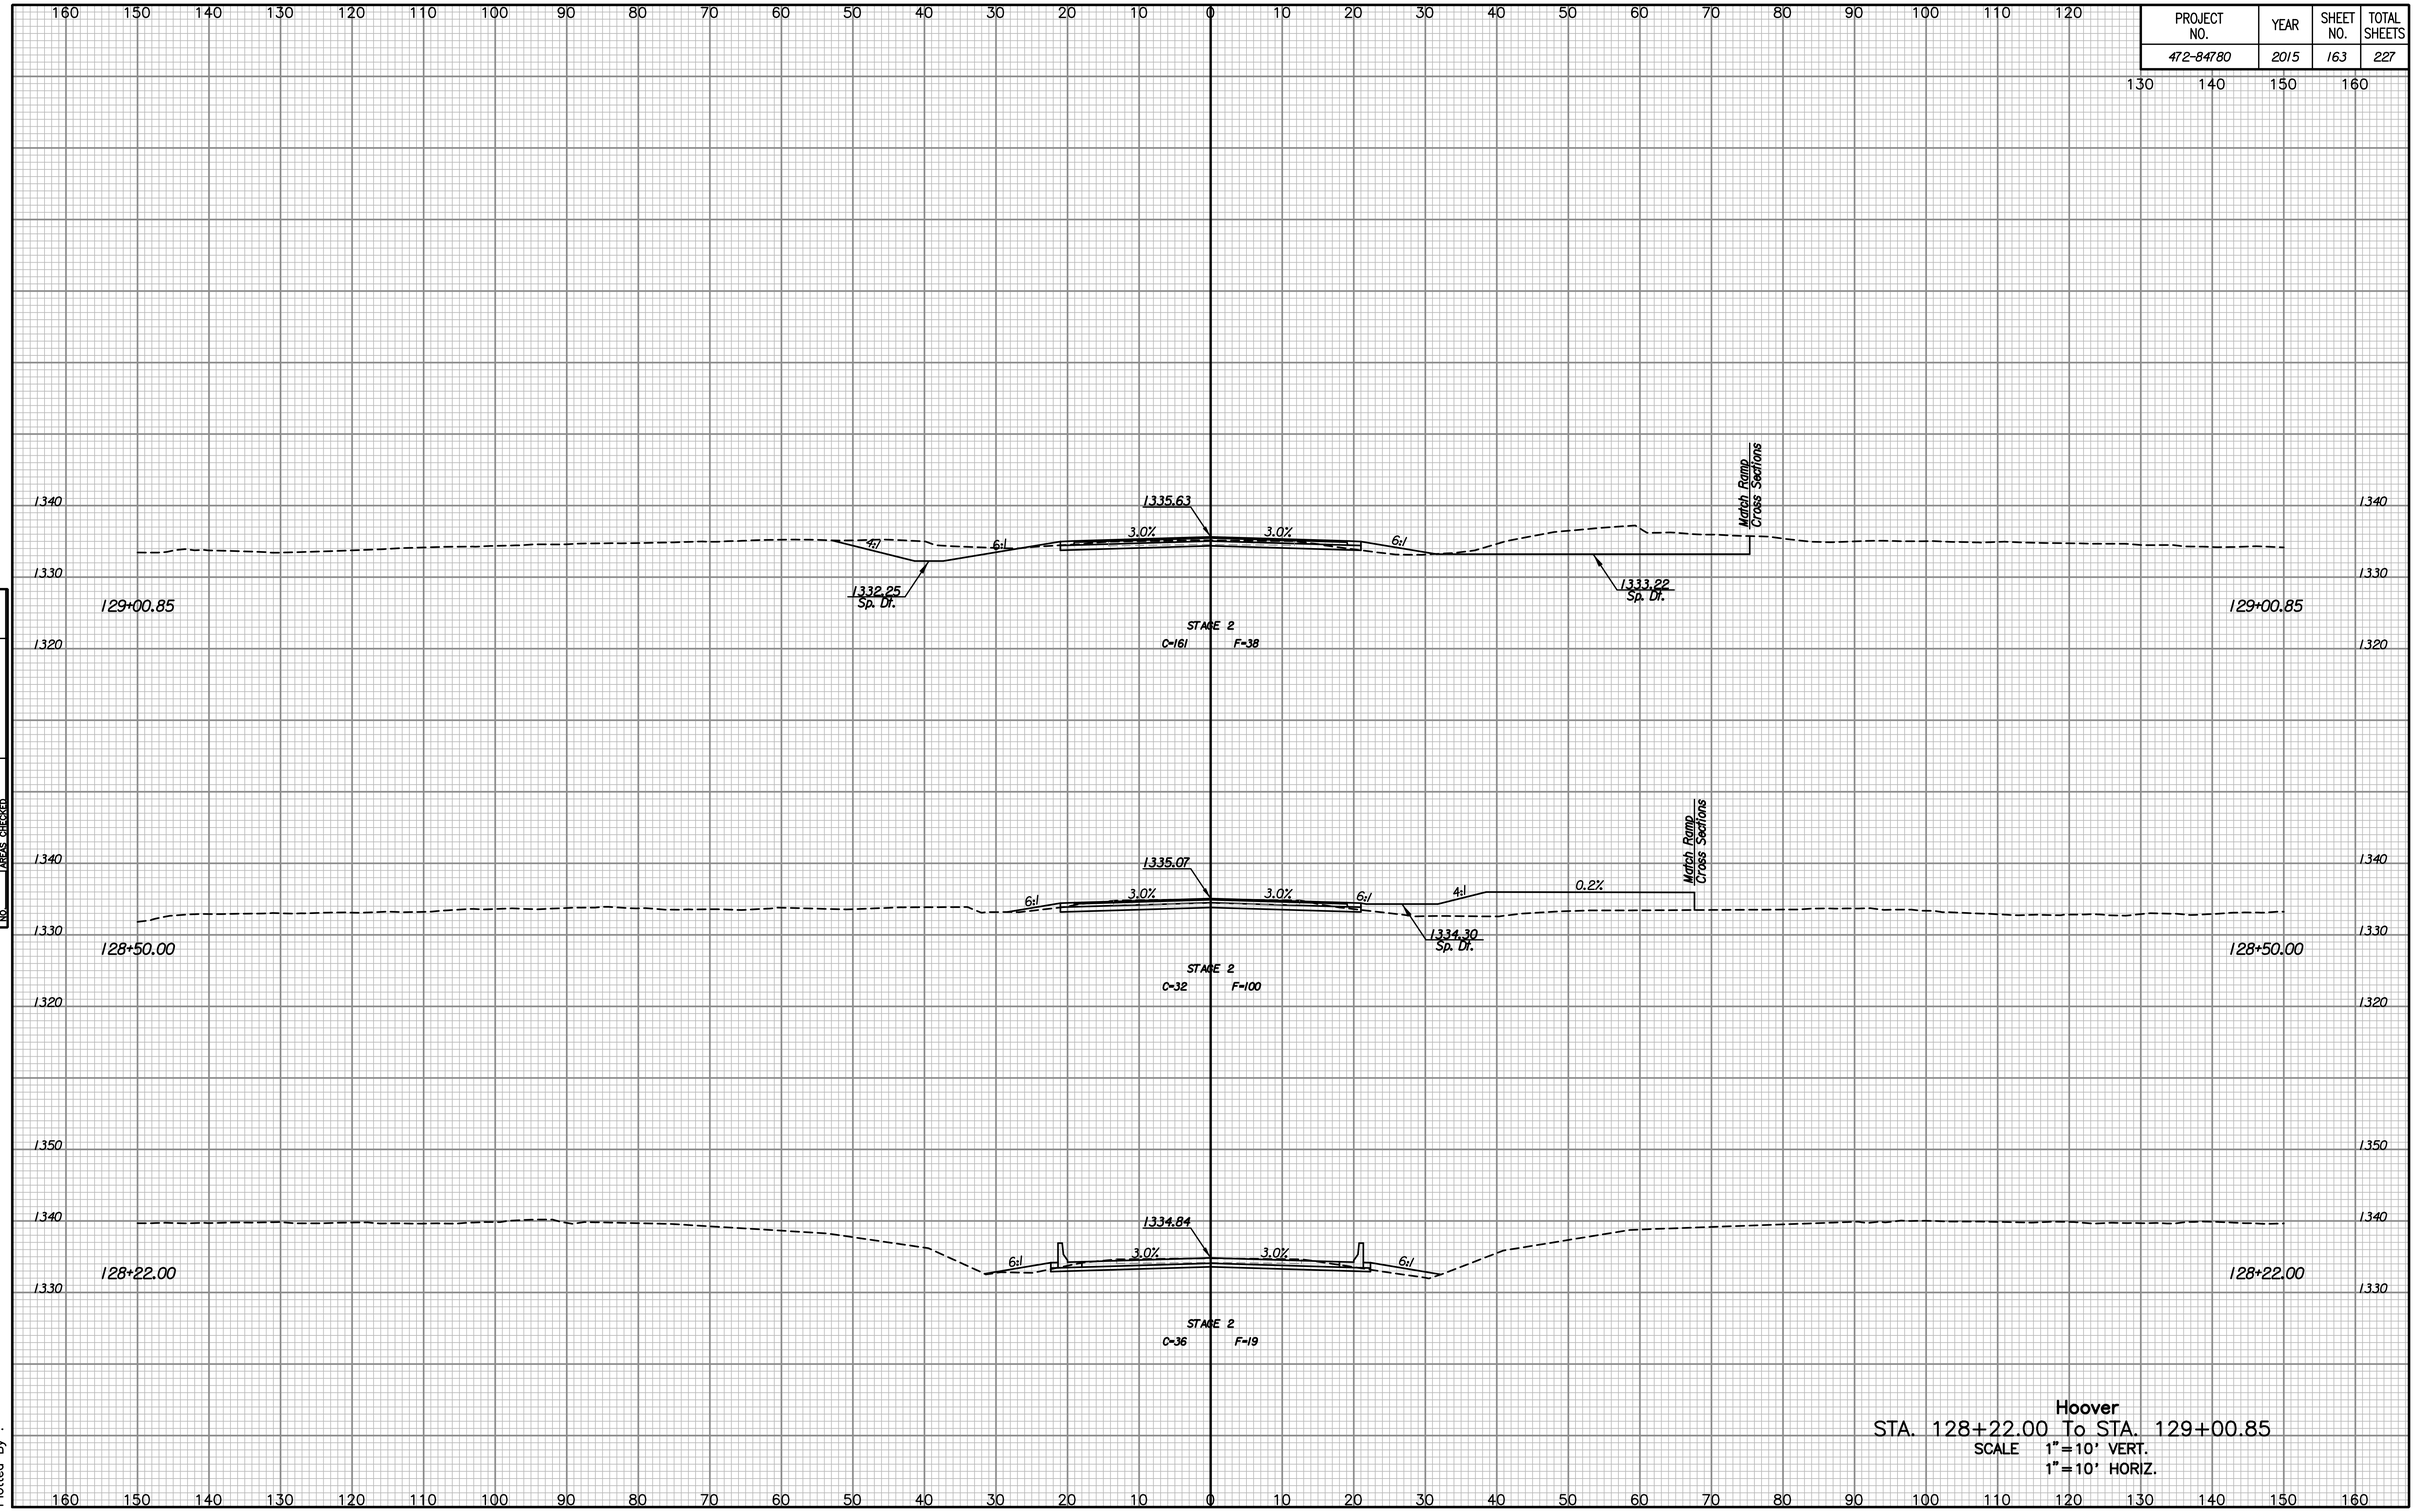


Hoover
STA. 128+22.00 To STA. 129+00.85
SCALE 1"=10' VERT.
1"=10' HORIZ.

| NO. | NOTE BOOK | TEMPLATE | AREAS | AREAS CHECKED |
|---|---|---|---|---|

Drawn By :
Plotted By :