PROJECT NO.	YEAR	SHEET NO.	TOTAL SHEETS
472-84780	2015	168	227

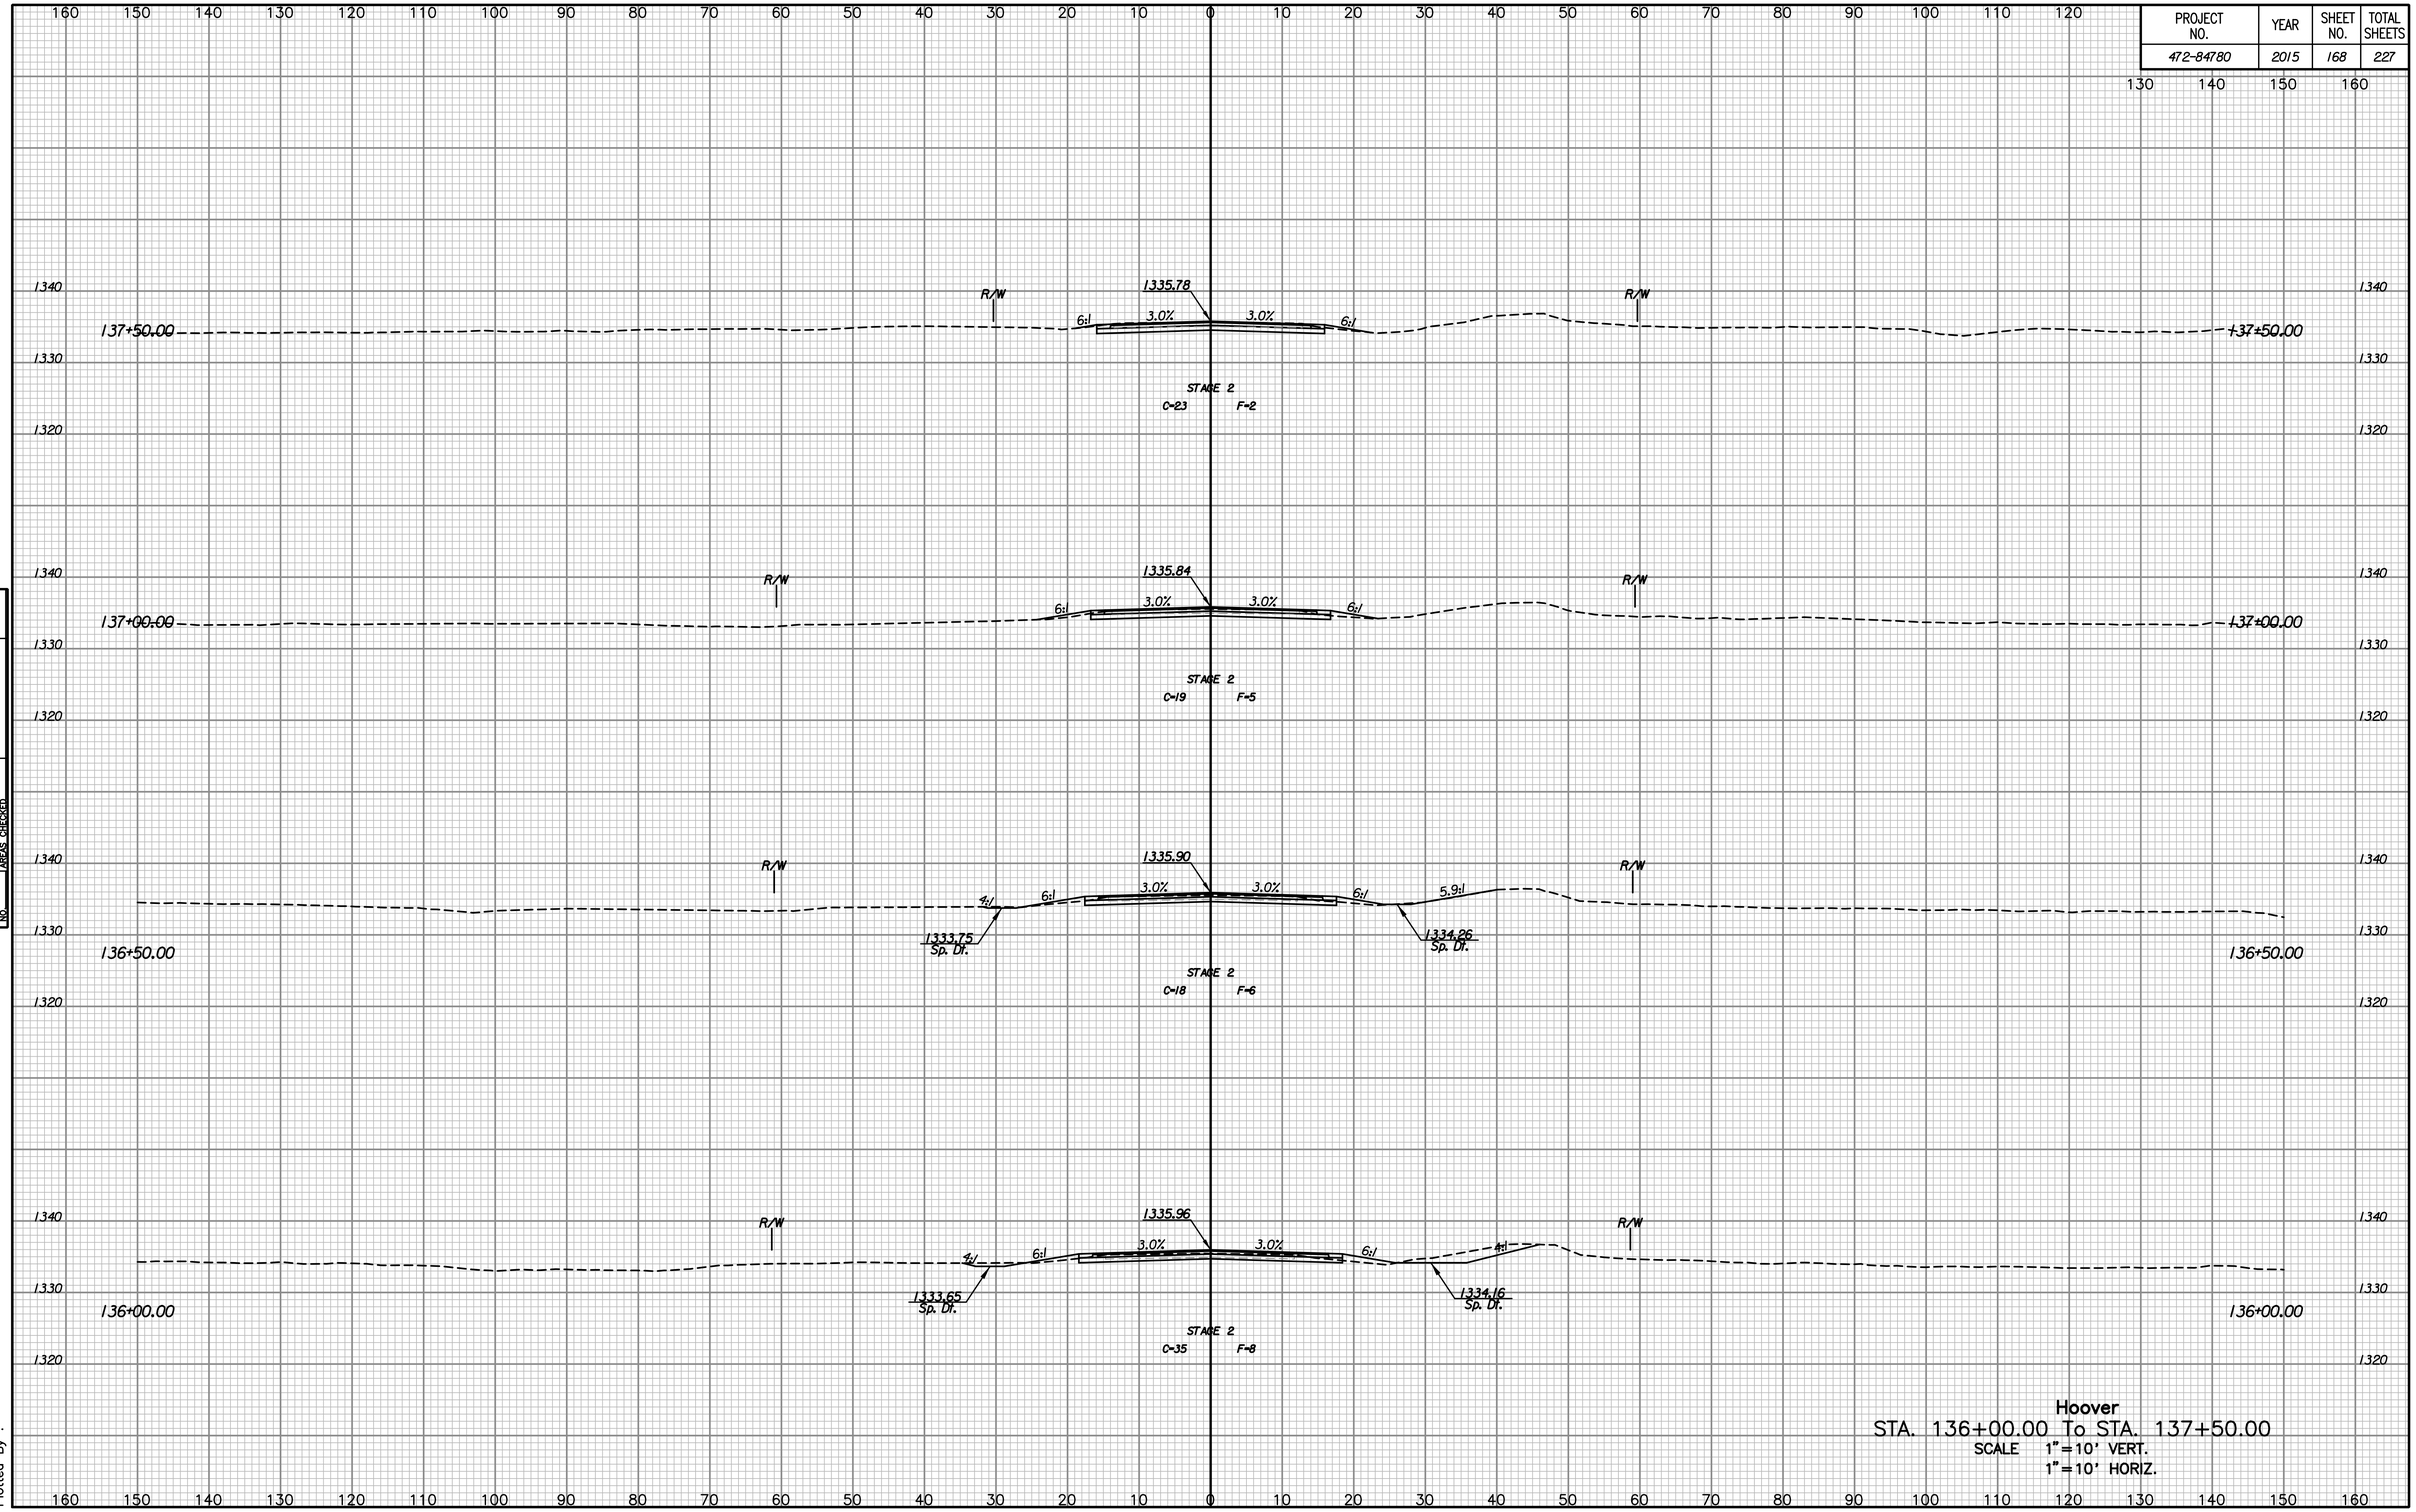

Hoover
STA. 136+00.00 To STA. 137+50.00
SCALE 1"=10' VERT.
1"=10' HORIZ.

NO.	NOTE BOOK	TEMPLATE	AREAS	AREAS CHECKED

Drawn By :
Plotted By :