PROJECT NO.	YEAR	SHEET NO.	TOTAL SHEETS
472-84780	2015	169	227

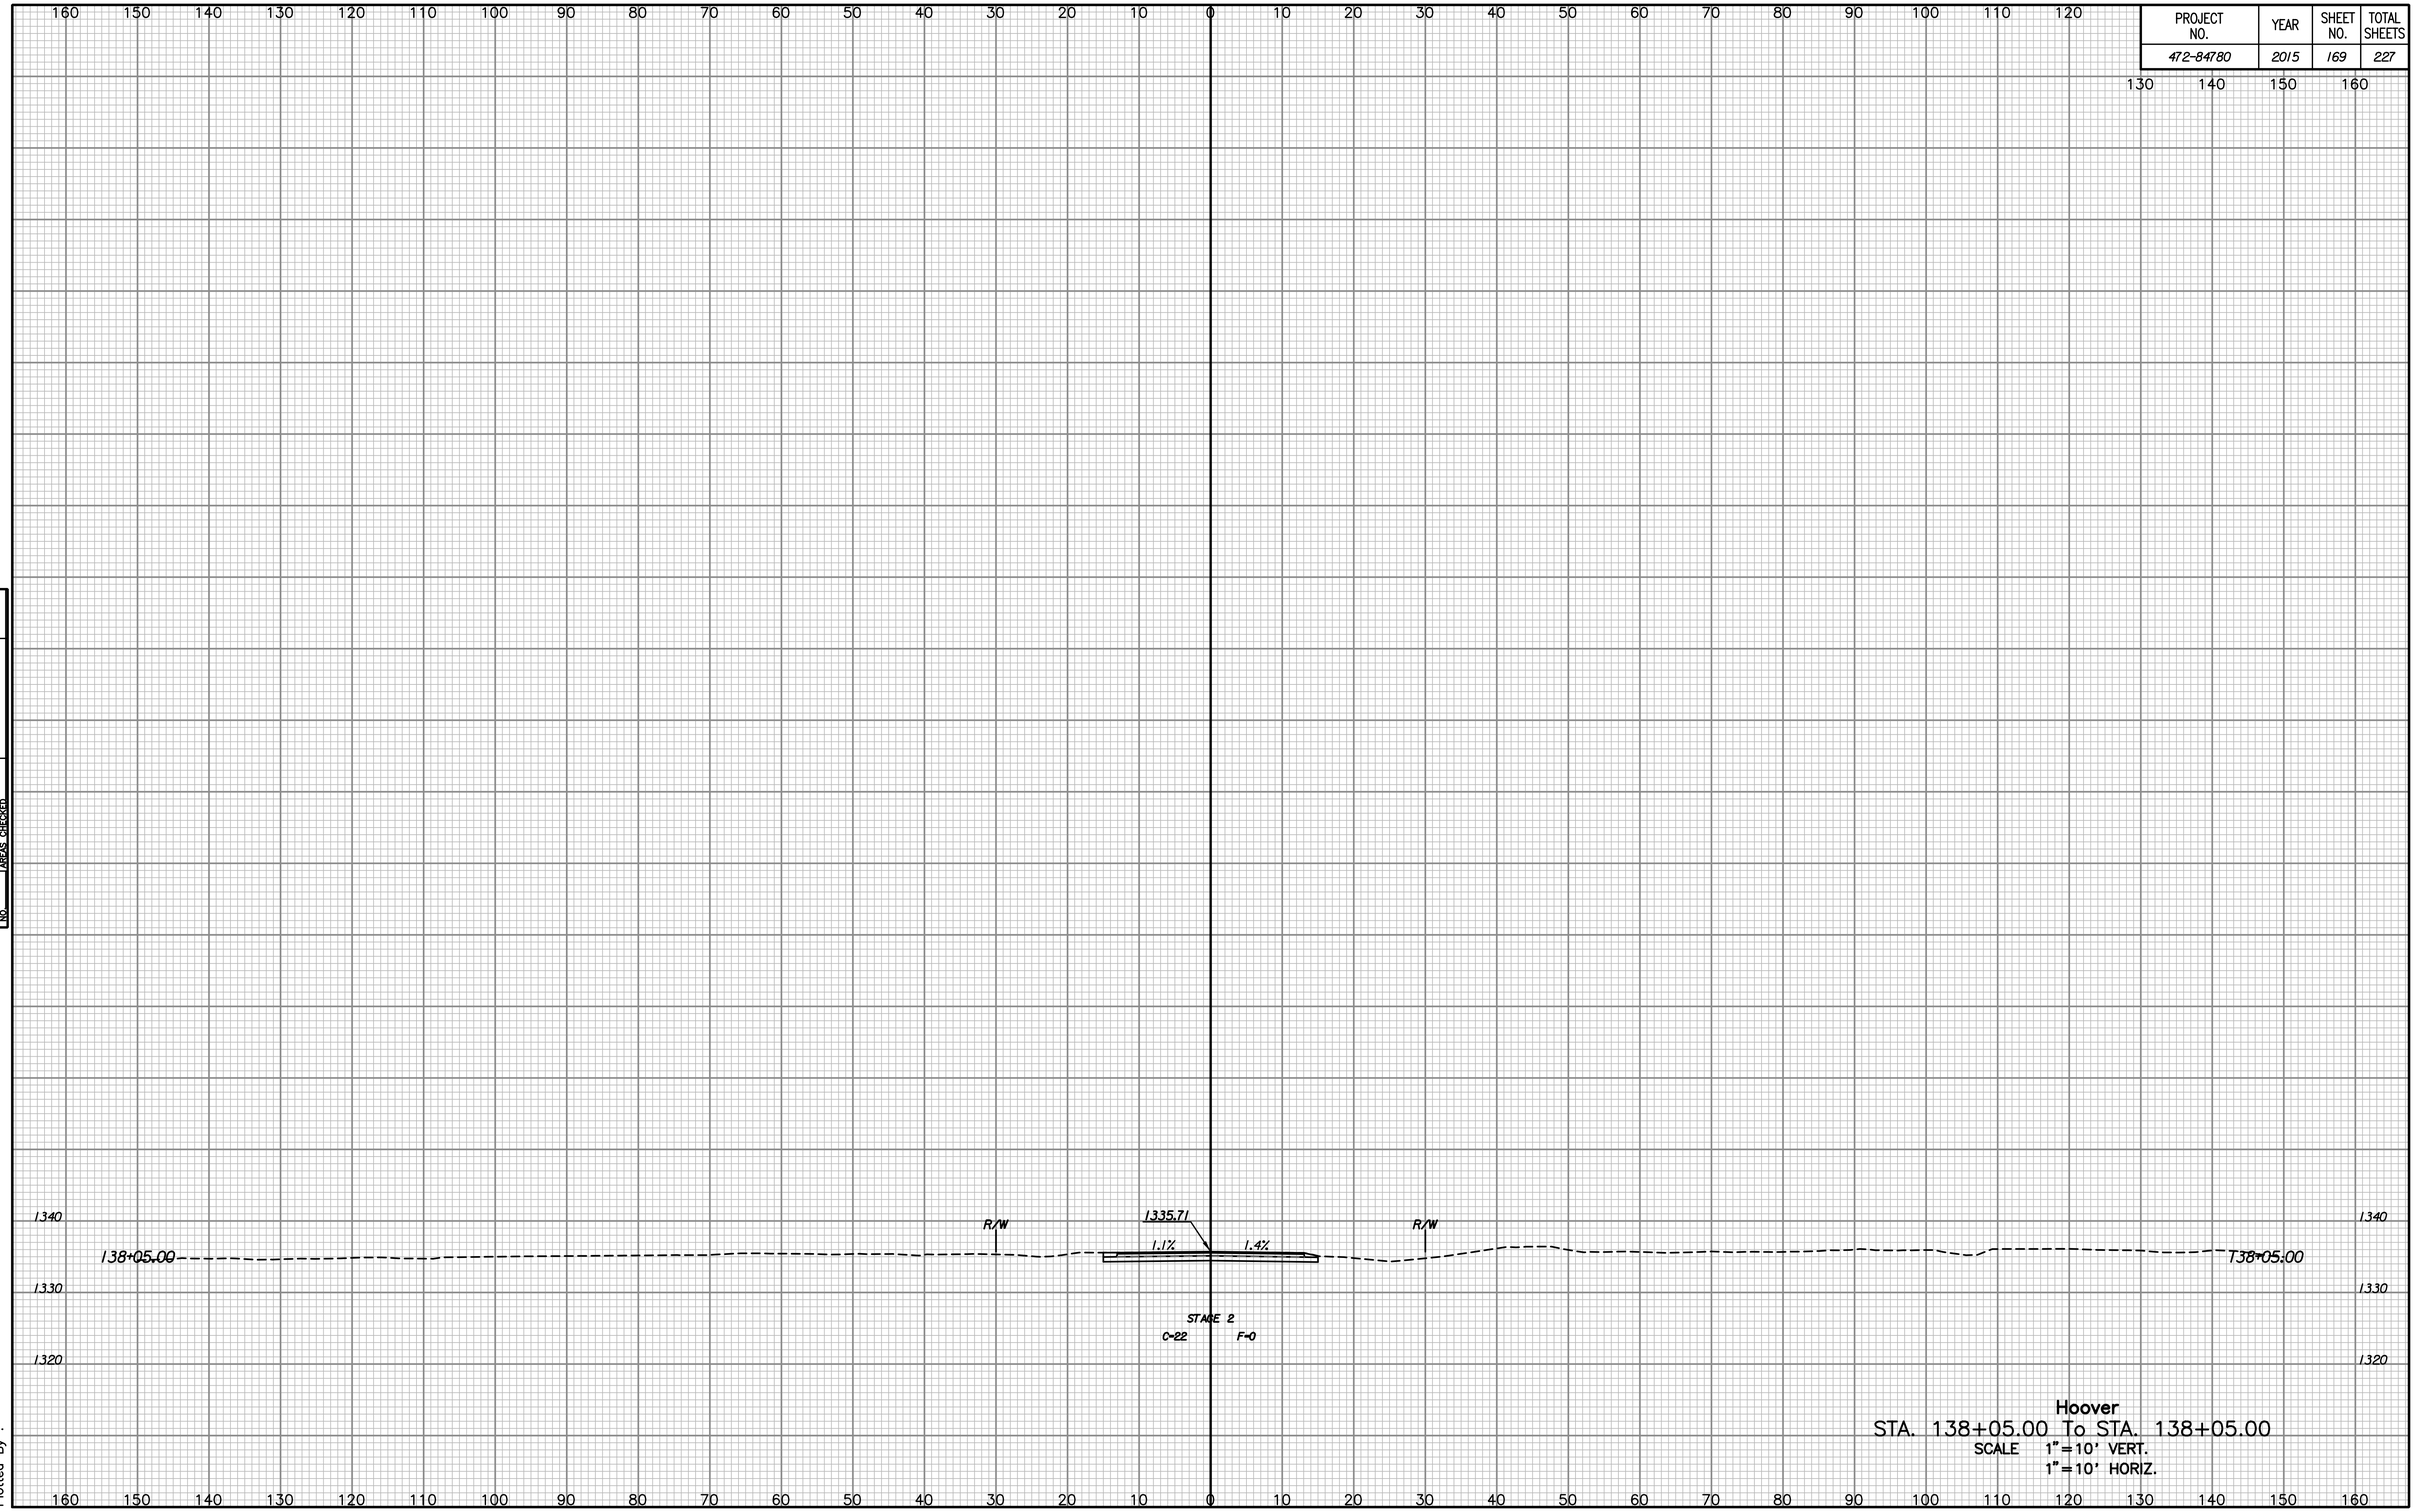

Hoover
STA. 138+05.00 To STA. 138+05.00
SCALE 1"=10' VERT.
1"=10' HORIZ.

NOTE BOOK
NO.
TEMPLATE
AREAS
AREAS CHECKED

Drawn By :
Plotted By :